STATE PROJECT NUMBER	SHEET NO.
9859-03-70	

NOTE: A509 BARS MAY BE PLACED AFTER CONCRETE IS POURED, BUT BEFORE THE INITIAL SET HAS TAKEN PLACE.

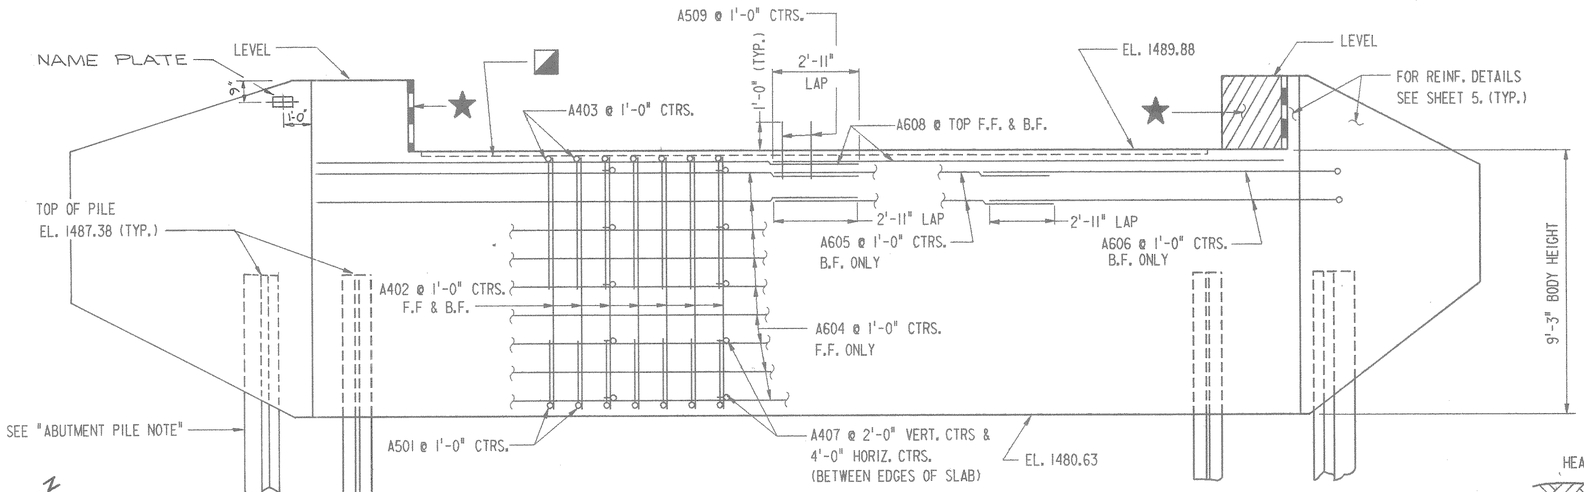

ELEVATION

(LOOKING WEST)

ABUTMENT PILE NOTE

PILING SHALL BE HP 10 X 42 STEEL PILING BASED ON A MIN. BRG. VALUE OF 55 TON PER PILE. ESTIMATED LENGTH OF PILING IS 20'-0" LONG. FOR PILE SPLICE SEE SHEET 8 . PREBORE PILES TO EL. 1467±

WOVEN FILTER CLOTH - PLACE UNDER HEAVY RIPRAP AS SHOWN. TO BE PAID FOR AS "GEOTEXTILE FABRIC"

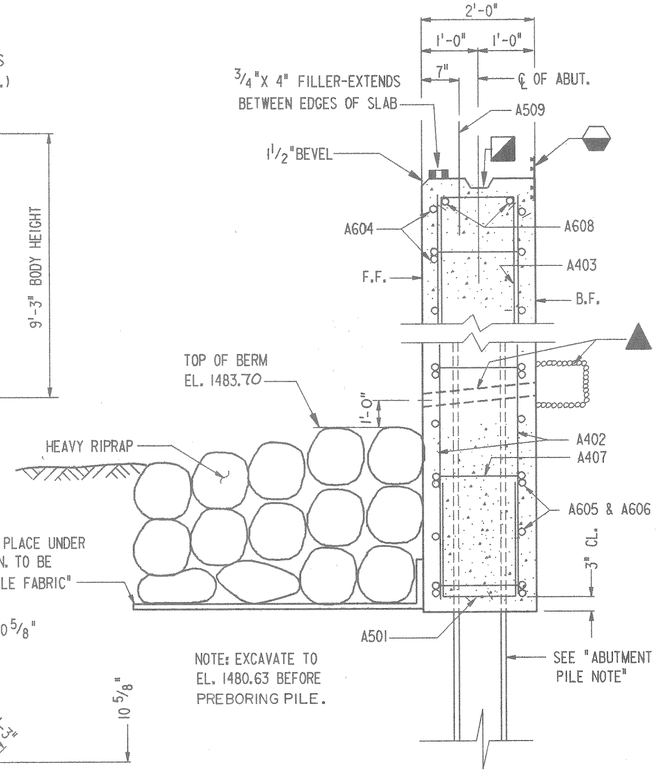

TYPICAL SECTION THRU BODY

NOTE: FOR SYMBOL ★, ◪ & ⬢ DESCRIPTIONS SEE SHEET 8.

▲—2" DIA. WEEP HOLES AT 20'-0" CTRS. - USE FILTER CLOTH WITH SELECT GRANULAR MATERIAL AT EACH HOLE (ON B.F. 12" X 12" X 12" MIN.) COST INCIDENTAL TO "CONCRETE MASONRY, BRIDGES".

NOTE: DO NOT PLACE FILL ABOVE EL. 1482.6± UNTIL SUPERSTRUCTURE CONCRETE IS IN PLACE.

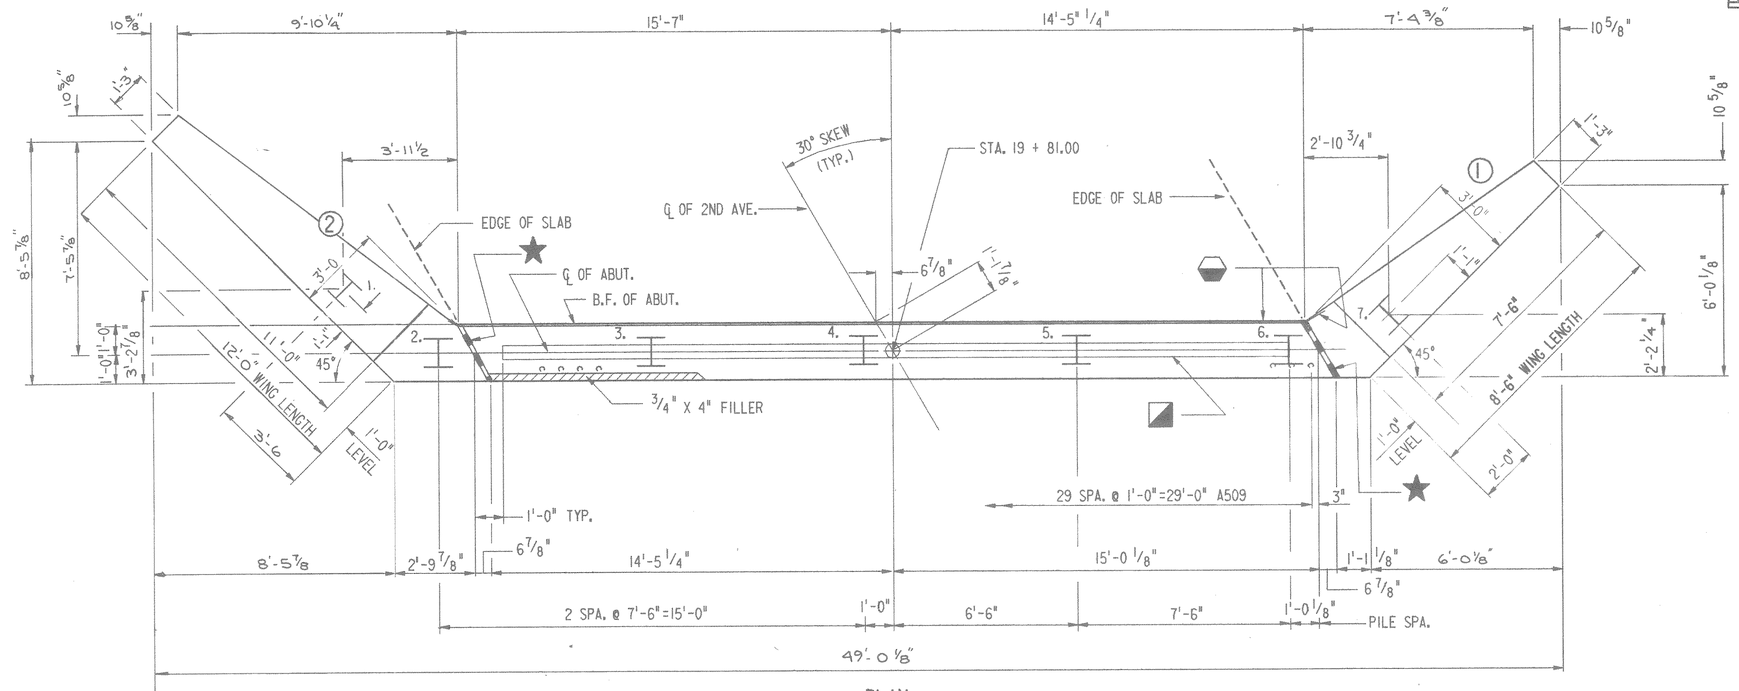

PLAN

No.	Date	Revision	By

STATE OF WISCONSIN
DEPARTMENT OF TRANSPORTATION

STRUCTURE B-35-94

Const. Spec.	WIS. 1981	Drawn By	T.A.W	Plans Checked	JRL

WEST ABUTMENT

SHEET 4 OF 12

X78470

D.A.13998.500

PRF= WEST1A02 [14000]
FILE= WESTABUT.FIN
W.U.= 1:12:12000 PLAN
W.U.=
DATE= 12-27-85