STATE PROJECT NUMBER	SHEET NO.
9859-06-70	5.0

PLAN AND PROFILE

KIPPENBERG CREEK BRIDGE & APPROACHES

TOWN HALL ROAD
TOWN OF RUSSELL / LINCOLN COUNTY

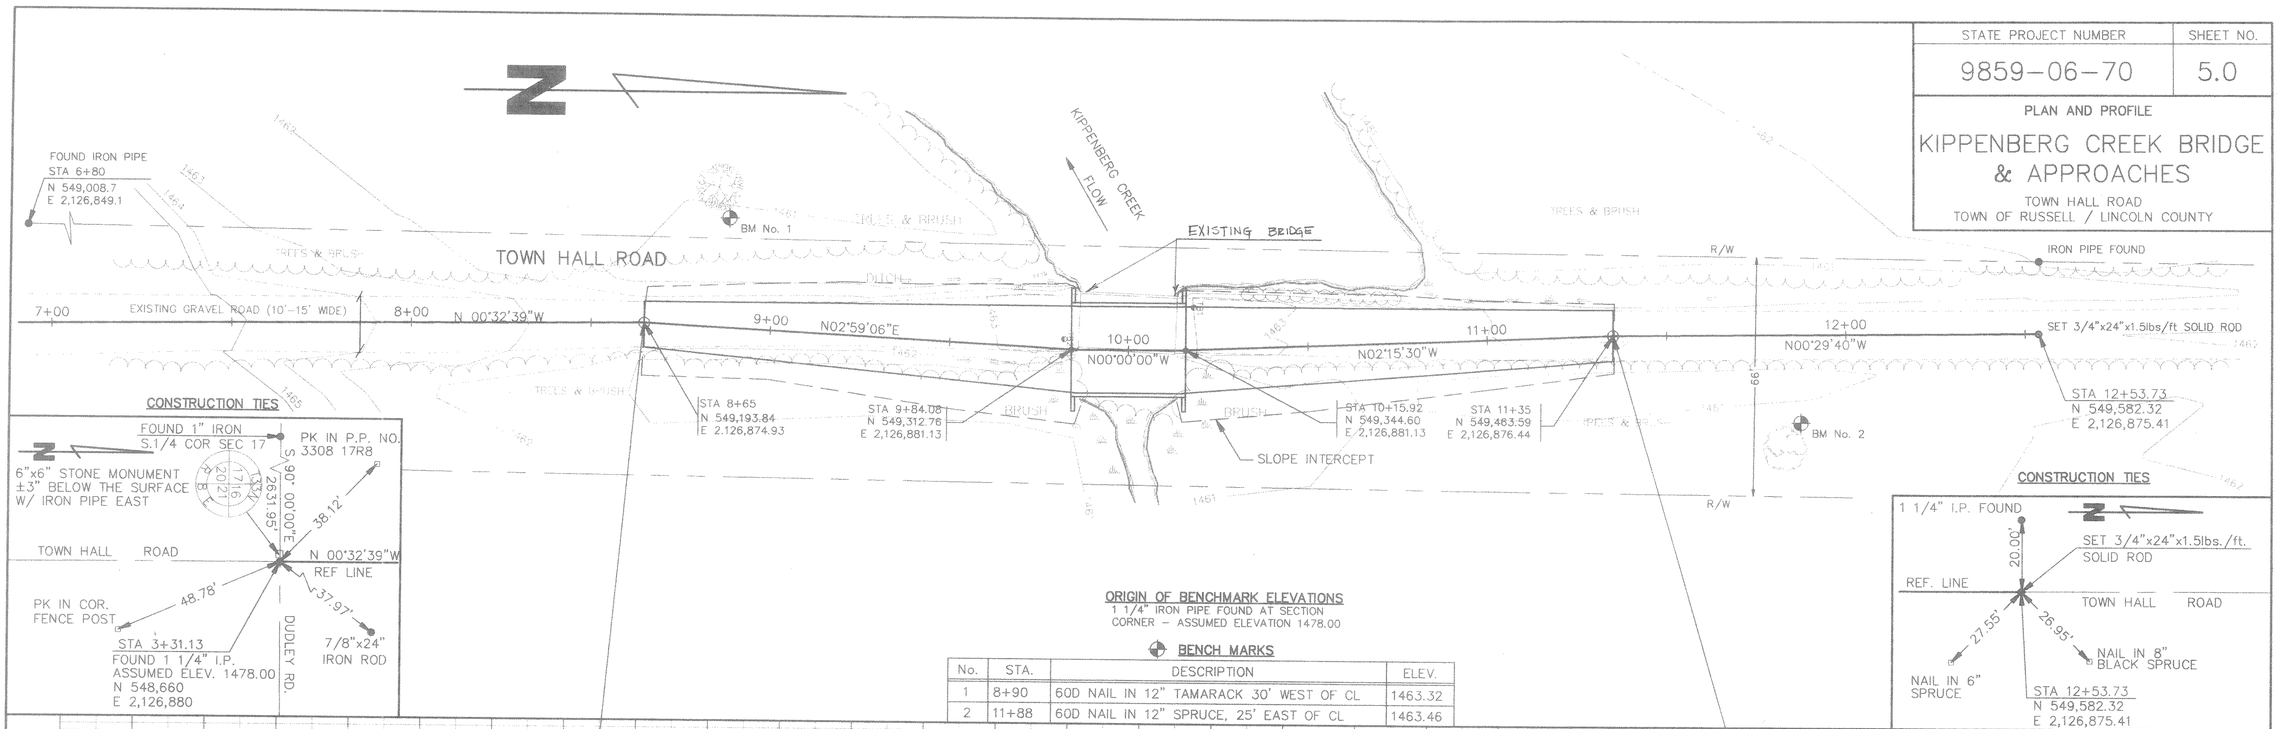

CONSTRUCTION TIES

CONSTRUCTION TIES

ORIGIN OF BENCHMARK ELEVATIONS

1 1/4" IRON PIPE FOUND AT SECTION CORNER – ASSUMED ELEVATION 1478.00

BENCH MARKS
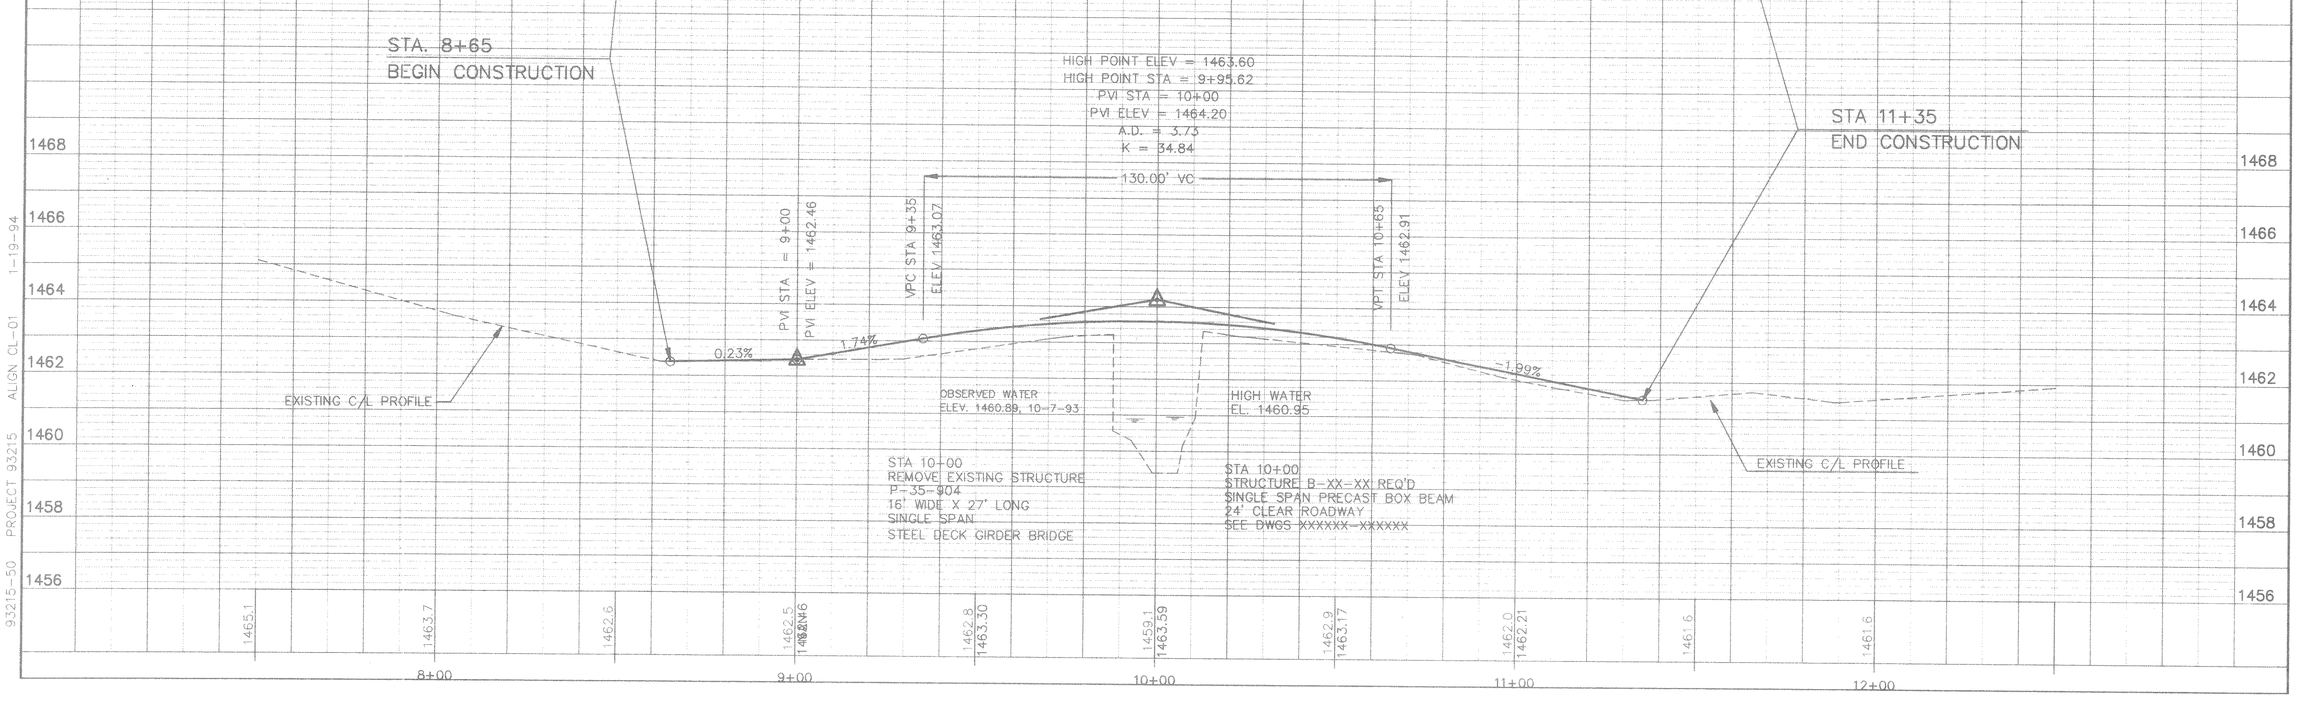
No.	STA.	DESCRIPTION	ELEV.
1	8+90	60D NAIL IN 12" TAMARACK 30' WEST OF CL	1463.32
2	11+88	60D NAIL IN 12" SPRUCE, 25' EAST OF CL	1463.46