B.P.R. DIVISION	PROJECT	SHEET NO.	TOTAL SHEETS
4			

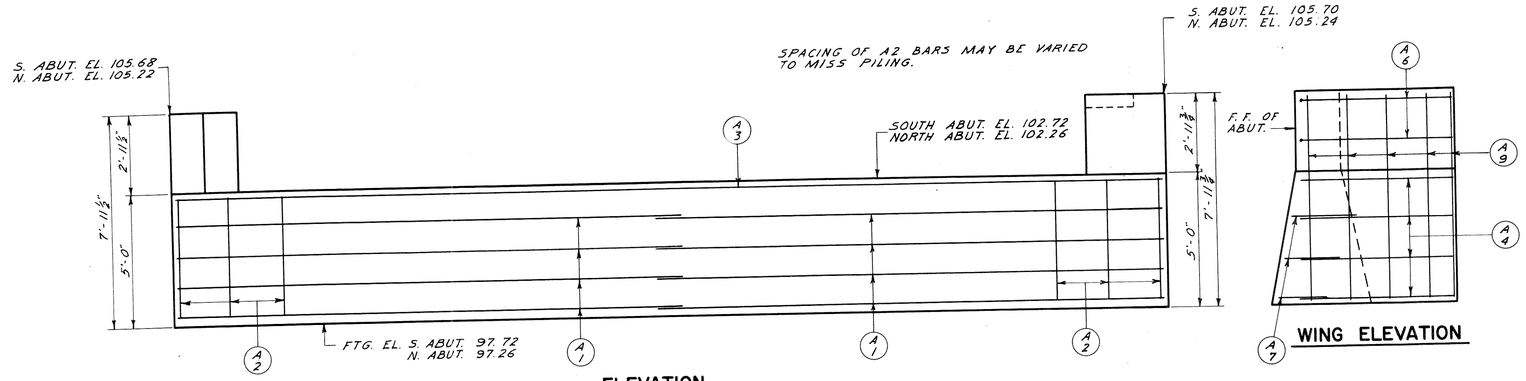

ELEVATION

PILING NOT SHOWN

WING ELEVATION

BILL OF BARS

1,800#

DIMENSIONS IN BENDING DETAILS ARE OUT TO OUT.

POUR	MARK	NO.	SIZE	LENGTH	SPACING	LOCATION	DET.
ABUTMENTS	A1	40	4	19-0	SHOWN	LONG. BODY	
	A2	76	4	8-0	2-0	BODY STIRRUPS	A
	A3	4	6	37-0	SHOWN	LONG. TOP OF BODY	
	A4	20	4	6-9	1-6	WINGS HORIZ. F.F.	
	A5	20	4	6-0	1-6	WINGS " B.F.	
	A6	4	4	9-0	1-6	WING 2 " F.F.	B
	A7	12	4	3-0	SHOWN	CORNER OF WINGS & BODY	B
	A8	4	4	5-0	1-6	WING 1 HORIZ. B.F.	
	A9	28	4	7-6	1-6	WINGS VERT.	
	A10	8	4	7-3	1-6	WING 2 VERT. B.F.	
	A11	66	5	3-6	1-0	DOWELS INTO SUPER.	

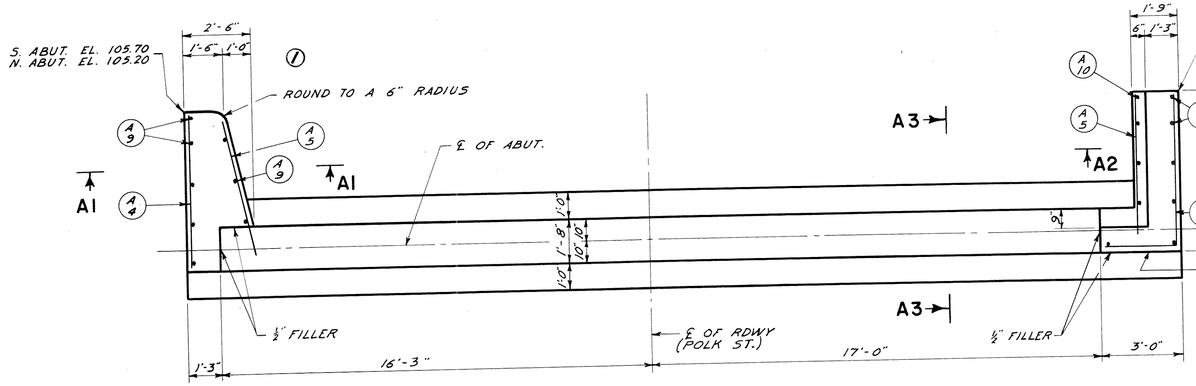

PLAN

NORTH ABUT. SHOWN. SOUTH ABUT. OPPOSITE HAND.

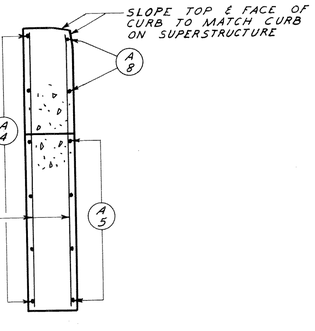

SECT. A1

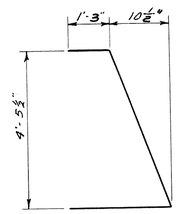

DETAIL A

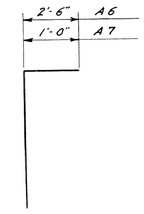

DETAIL B

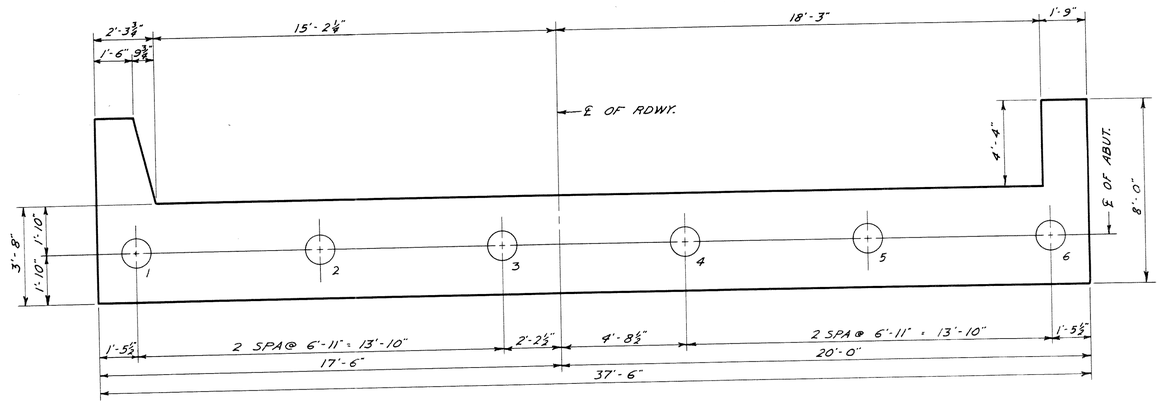

FOOTING PLAN

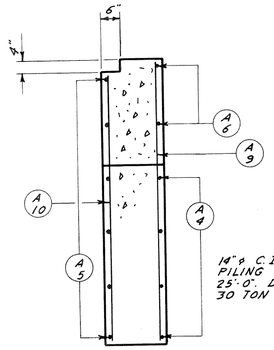

SECTION A2

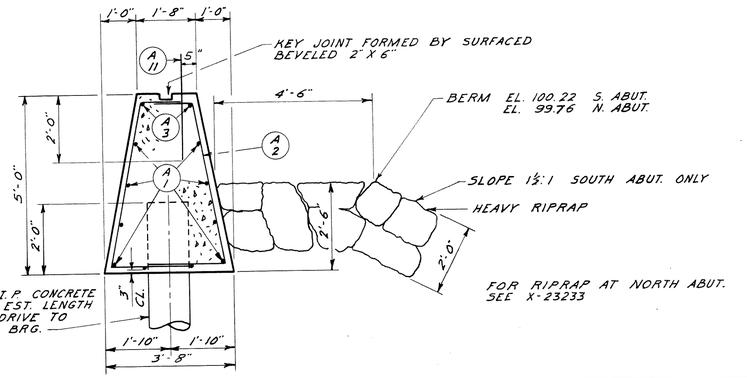

SECTION A3

REVISED	STATE HIGHWAY COMMISSION OF WISCONSIN
	ABUTMENTS
	DESIGN SPEC. A.A.S.H.O. 57 LOADING H 20 CONST. SPEC. 1957
	DATE 4-11-61 DESIGN W.G. DRAWN J.K.G. CKD. EAZ
	STRUCTURE B-35-12 SHEET 4 OF 5

X23236