STATE PROJECT NUMBER	SHEET NO.
9859-05-70	5.0

PLAN & PROFILE
BACHELORS AVE.

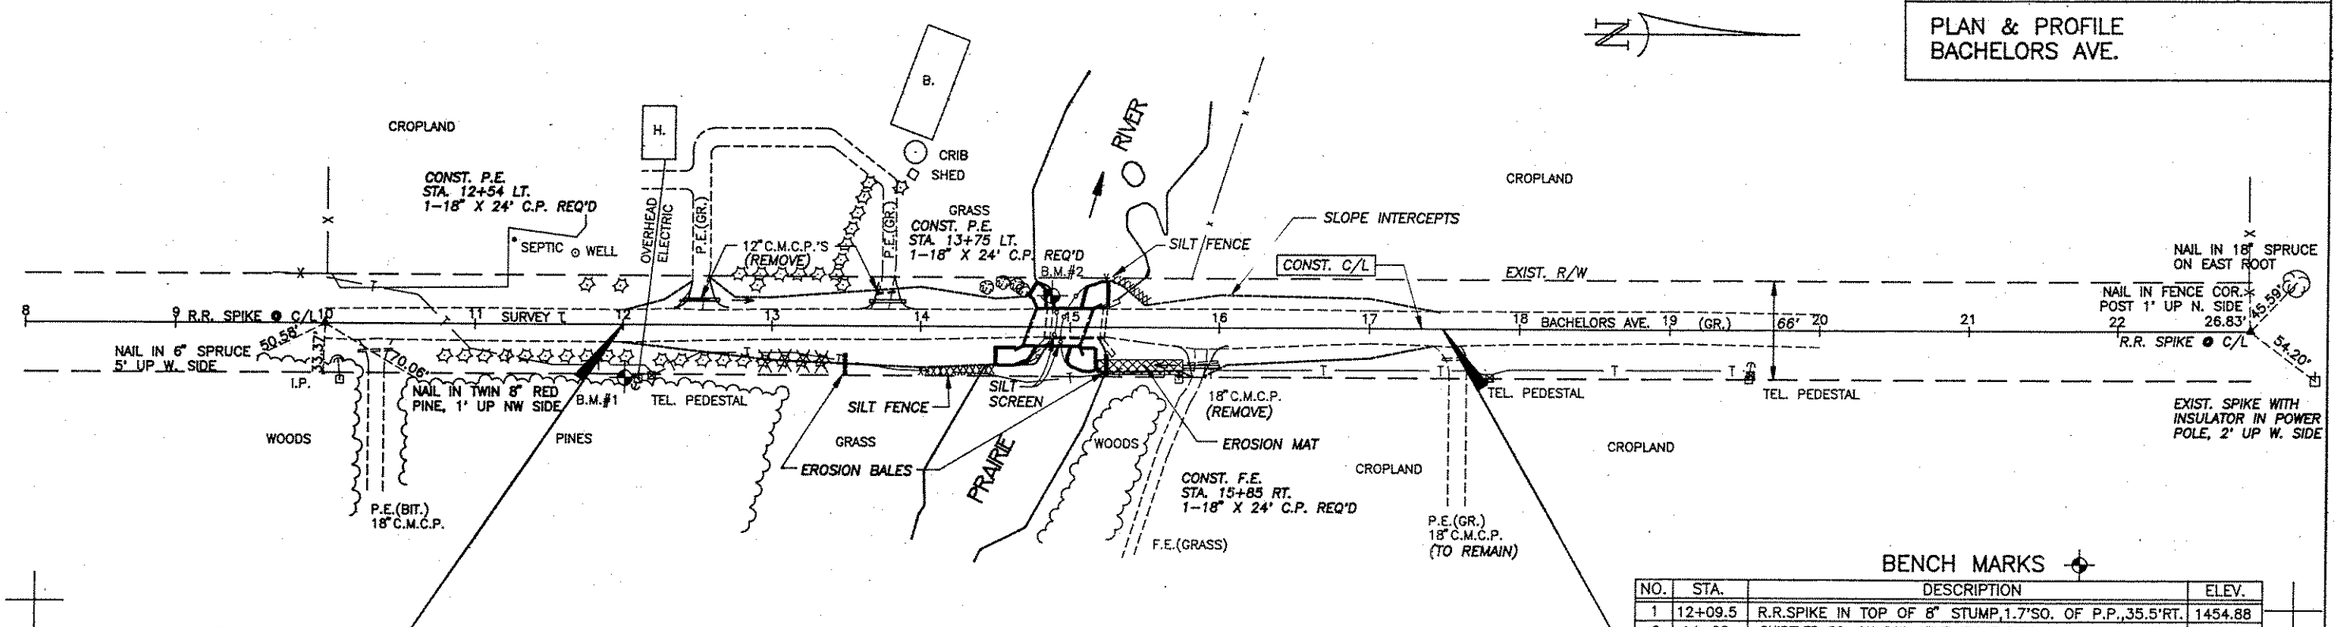

BENCH MARKS
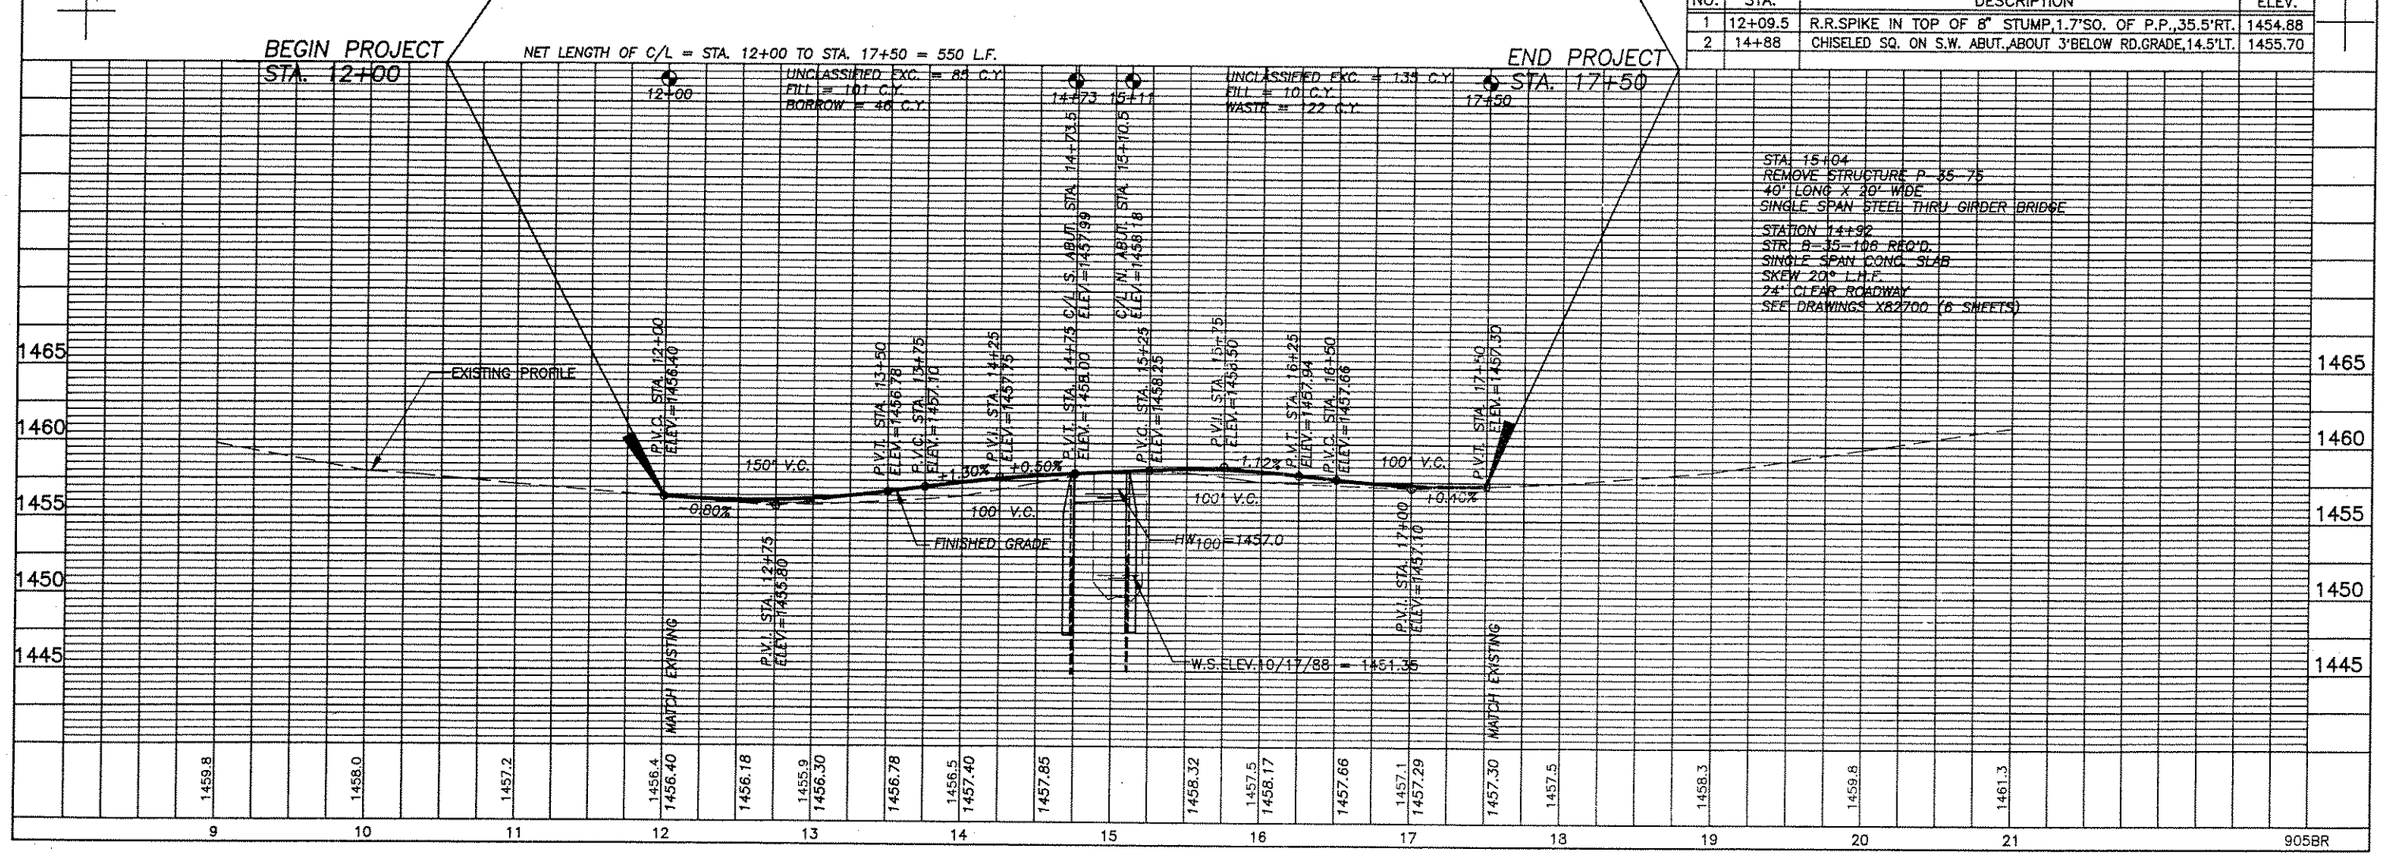
NO.	STA.	DESCRIPTION	ELEV.
1	12+09.5	R.R.SPIKE IN TOP OF 8" STUMP,1.7'SO. OF P.P.,35.5'RT.	1454.88
2	14+88	CHISELED SQ. ON S.W. ABUT.,ABOUT 3'BELOW RD.GRADE,14.5'LT.	1455.70