LINCOLN LANE

CEDAR ST.

N00°09'22"E 960'

STA 4+390.00, 7.06 m LT
11.2 3-H INLET REQ'D.
DEPTH=2.04 m

SIGN

CAUTION

MATCH LINE STA 4+340

4+360

ADJUST SANITARY MH 389.60

RELOCATE HYDRANT TO STA 1"C"+025, 9.0 m LT (WORK BY OTHERS) 389.71

600 mm

P.I.

SIGN

P.L.

RETAINING WALL REQ'D.

STA 4+371.00, 7.06 m RT
11.1 3-H (ROUND) INLET REQ'D.
DEPTH=2.11 m

CEDAR ST.

1"C"+040

6" CI IM

WV

MH

ADJUST SANITARY MH.

6" CI IM

WV

MH

B" S/L

4+400

BUSINESS 51

389.52

600 mm

600 mm

300 mm

389.20

STA 4+394.66 USH 51=
STA 1"C"+000.000 CEDAR ST
EL 389.697

11.0 STA 4+400.00, 7.06 m RT
TYPE 3 MANHOLE
WITH TYPE H INLET COVER REQ'D.

ADJUST DEPTH=2.01 m
WATER VALVE

SLOPE INTERCEPT

76 GAS STATION

CANOPY

12.1 STA 4+440.00, 7.06 m LT
3-H INLET REQ'D.
DEPTH=1.77 m

4+440

389.20

12.0 STA 4+440.00, 7.06 m RT
3-H (ROUND) INLET REQ'D.
DEPTH=1.81 m

N49°53'44"E

4+480

REMOVE EXISTING 600 mm SS

388.89

675 mm

STA 4+482.00, 7.06 m RT
13.0 3-H (ROUND) INLET REQ'D.
DEPTH=1.63 m

REMOVE EXISTING 300 mm SS

STA 4+492.88, 8.53 m RT
15.3 ADJUST EXISTING MANHOLE
CONNECT NEW 750 mm RCPSS

REMOVE EXISTING 300 mm SS
PLUG AT MANHOLE

STA 4+492.75, 5.84 m LT
REMOVE EXISTING INLET
ADJUST STORM SEWER MH

14.0 STA 4+496.50, 9.41 m LT
ADJUST EXISTING MANHOLE
CONNECT NEW 750 mm
& 375 mm RCPSS

14.1 STA 4+500.00, 7.06 m LT
3-H INLET REQ'D.
DEPTH=1.29 m

SIGNS

ADJUST SANITARY MH

MH

389.03

375 mm

750 mm EXISTING

388.85

STA 4+493.60, 5.89 m RT
REMOVE EXISTING INLET

REMOVE EXISTING 750 mm SS
PLUG AT STRUCTURE 14.0

750 mm 388.85

750 mm

750 mm

388.91

SEAL PIPE

ADJUST SANITARY MH

STA 4+497.44, 7.52 m RT
REMOVE EXISTING MANHOLE

15.1 STA 4+500.00, 7.06 m RT
3-H (ROUND) INLET REQ'D.
DEPTH=1.70 m

15.2 STA 4+496.00, 7.06 m RT
3-H (ROUND) INLET REQ'D.
DEPTH=1.69 m

SIGN

18" SS

8" SAN

MATCH LINE STA 4+520

BRICKNERS FORD MERCURY

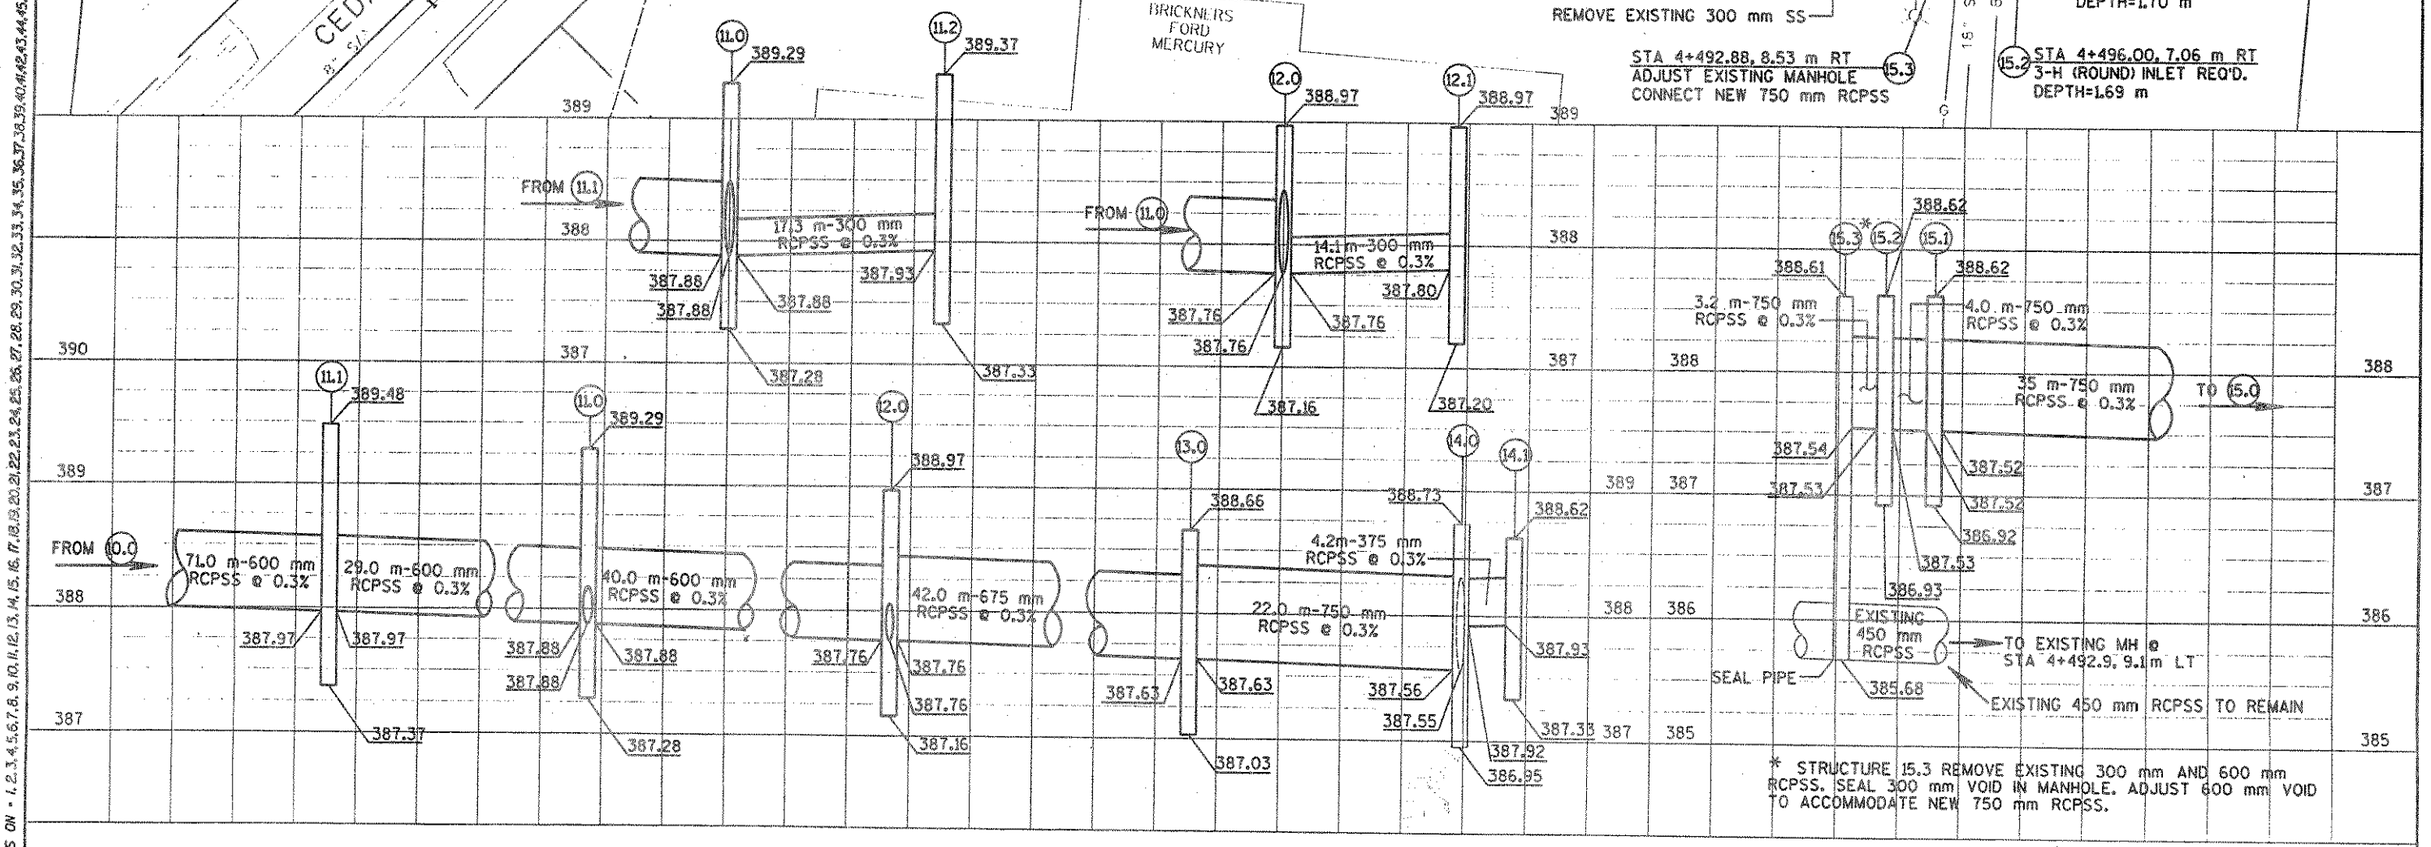

* STRUCTURE 15.3 REMOVE EXISTING 300 mm AND 600 mm RCPSS. SEAL 300 mm VOID IN MANHOLE. ADJUST 600 mm VOID TO ACCOMMODATE NEW 750 mm RCPSS.

USH 51 STORM SEWER	HWY: BUS 51	COUNTY: LINCOLN	STATE PROJECT NO: 9675-07-70	SCALE: 1:250	SHEET NO: 2.21	M

LEVELS ON - 1, 2, 3, 4, 5, 6, 7, 8, 9, 10, 11, 12, 13, 14, 15, 16, 17, 18, 19, 20, 21, 22, 23, 24, 25, 26, 27, 28, 29, 30, 31, 32, 33, 34, 35, 36, 37, 38, 39, 40, 41, 42, 43, 44, 45, 46, 47, 48, 49, 50, 51, 52, 53, 54, 55, 56, 57, 58, 59, 61, 62, 63

FILE NAME:

WisDOT: MSHT40