COUNTY AND HIGHWAY	ROUTE AND SECTION	CLASS AND AGREEMENT STATE	CLASS AND AGREEMENT FEDERAL	B. P. R. REGION DIVISION	SHEET NUMBER	TOTAL SHEETS
35.6	567.0		11.3	4 WIS.	4.1	
CONST. PROJECT						

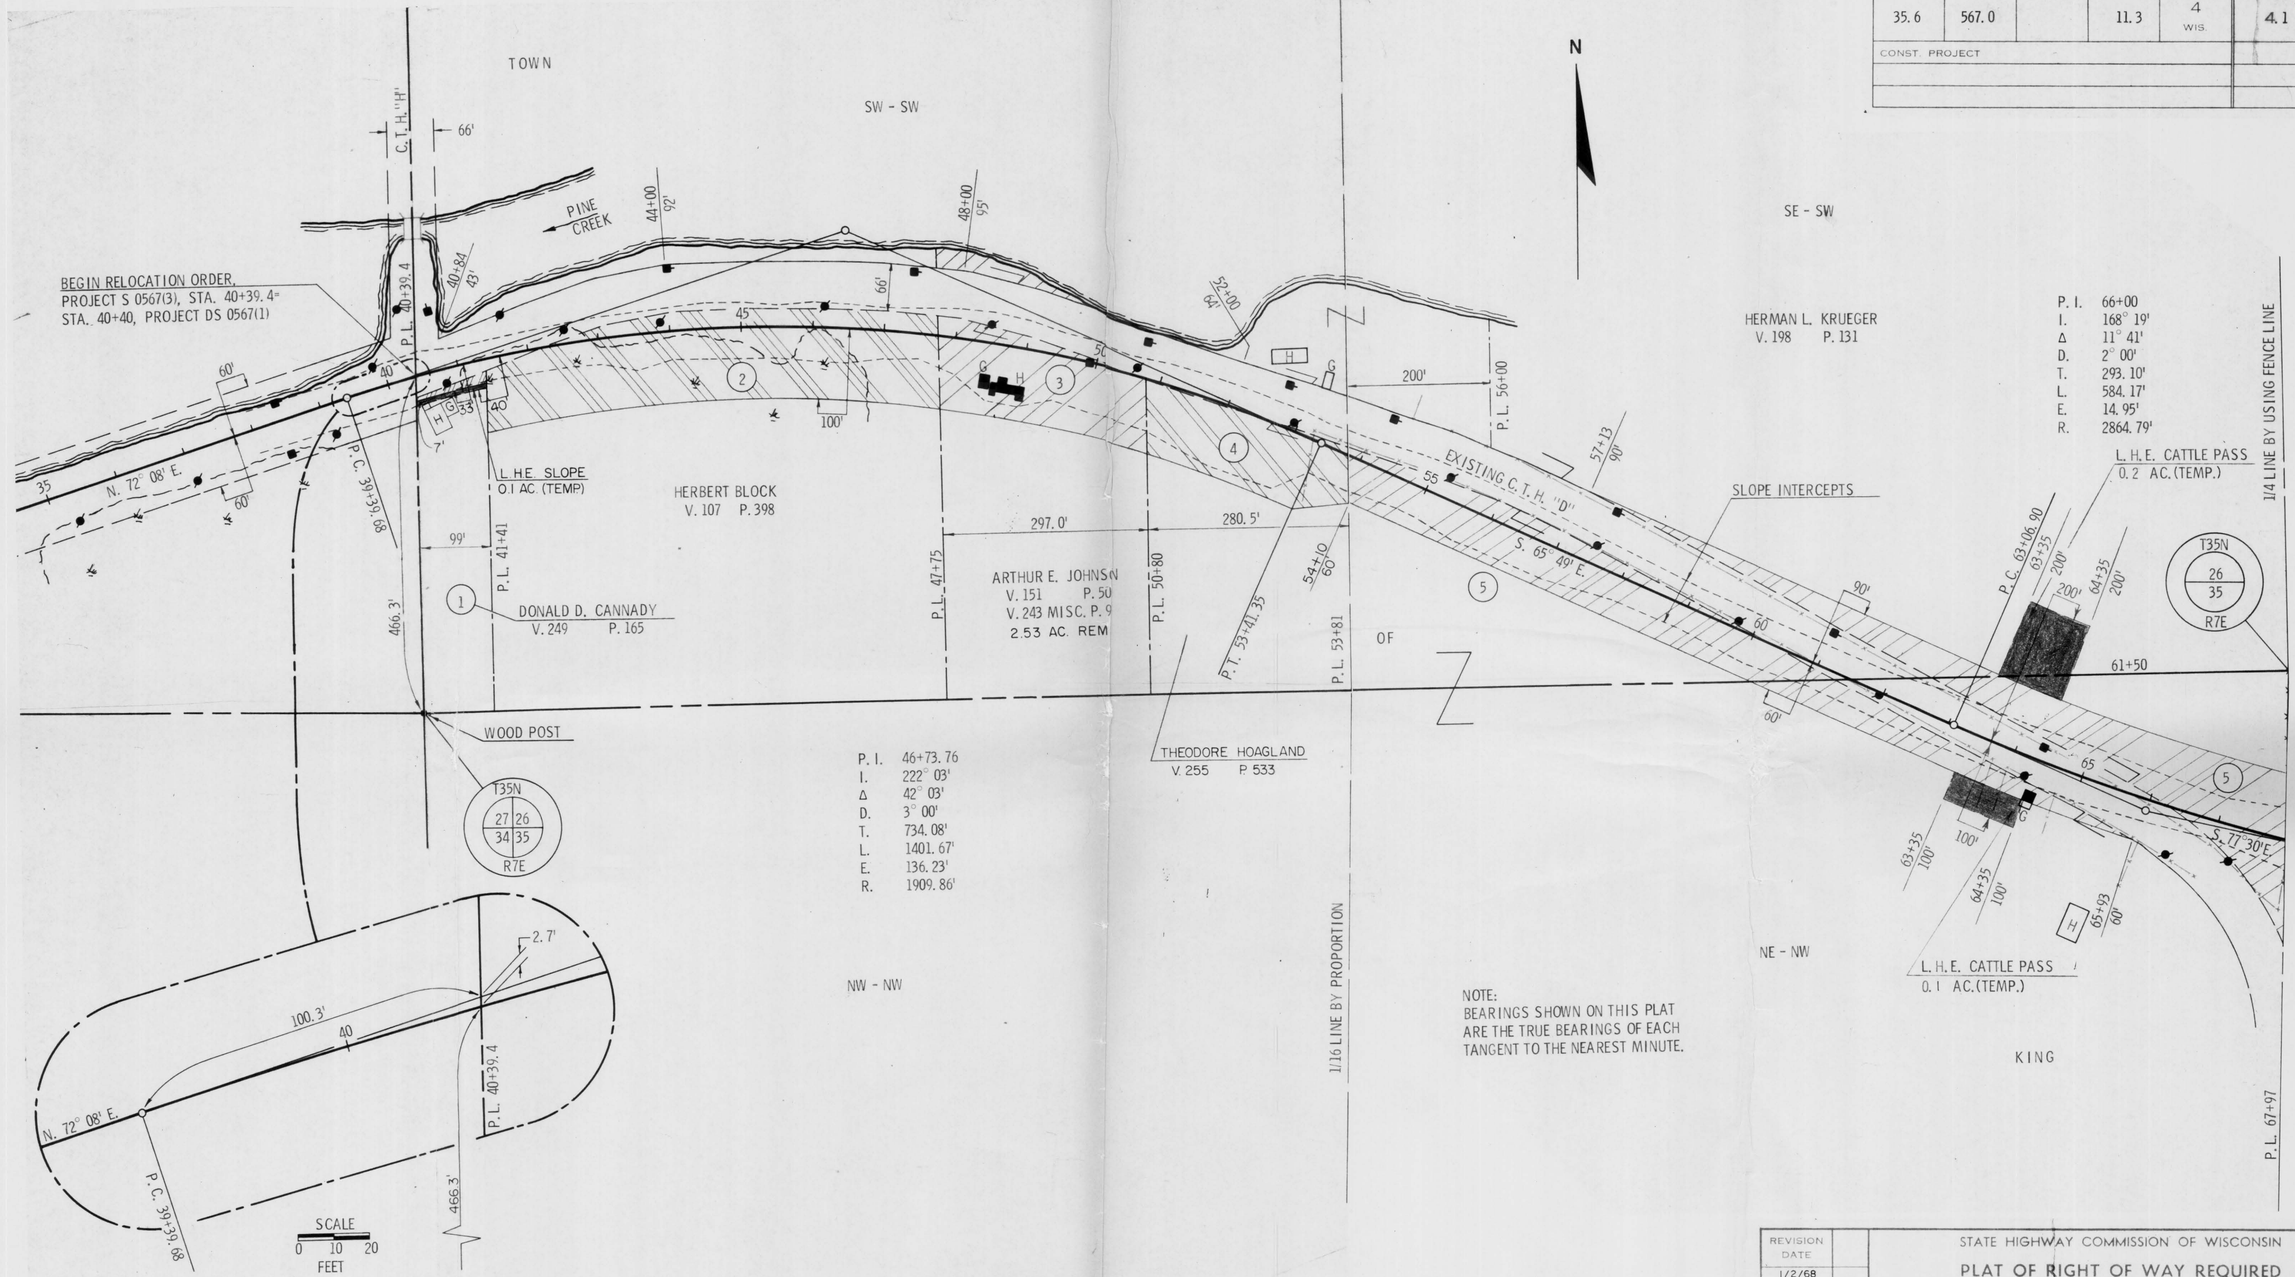

REVISION DATE	
1/2/68	
6/4/68	

STATE HIGHWAY COMMISSION OF WISCONSIN

PLAT OF RIGHT OF WAY REQUIRED

PROJECT S 0567(3)

SCALE 0 100 200 FEET LENGTH MILES

DATED NOV. 22, 1967

RIGHT OF WAY STA. 40+39.4 - STA. 67+97