COUNTY AND HIGHWAY	ROUTE AND SECTION	CLASS AND AGREEMENT STATE	CLASS AND AGREEMENT FEDERAL	B P R REGION DIVISION	SHEET NUMBER	TOTAL SHEETS
35.6	567.0		11.2	4 WIS.	4.5	
CONST PROJECT						

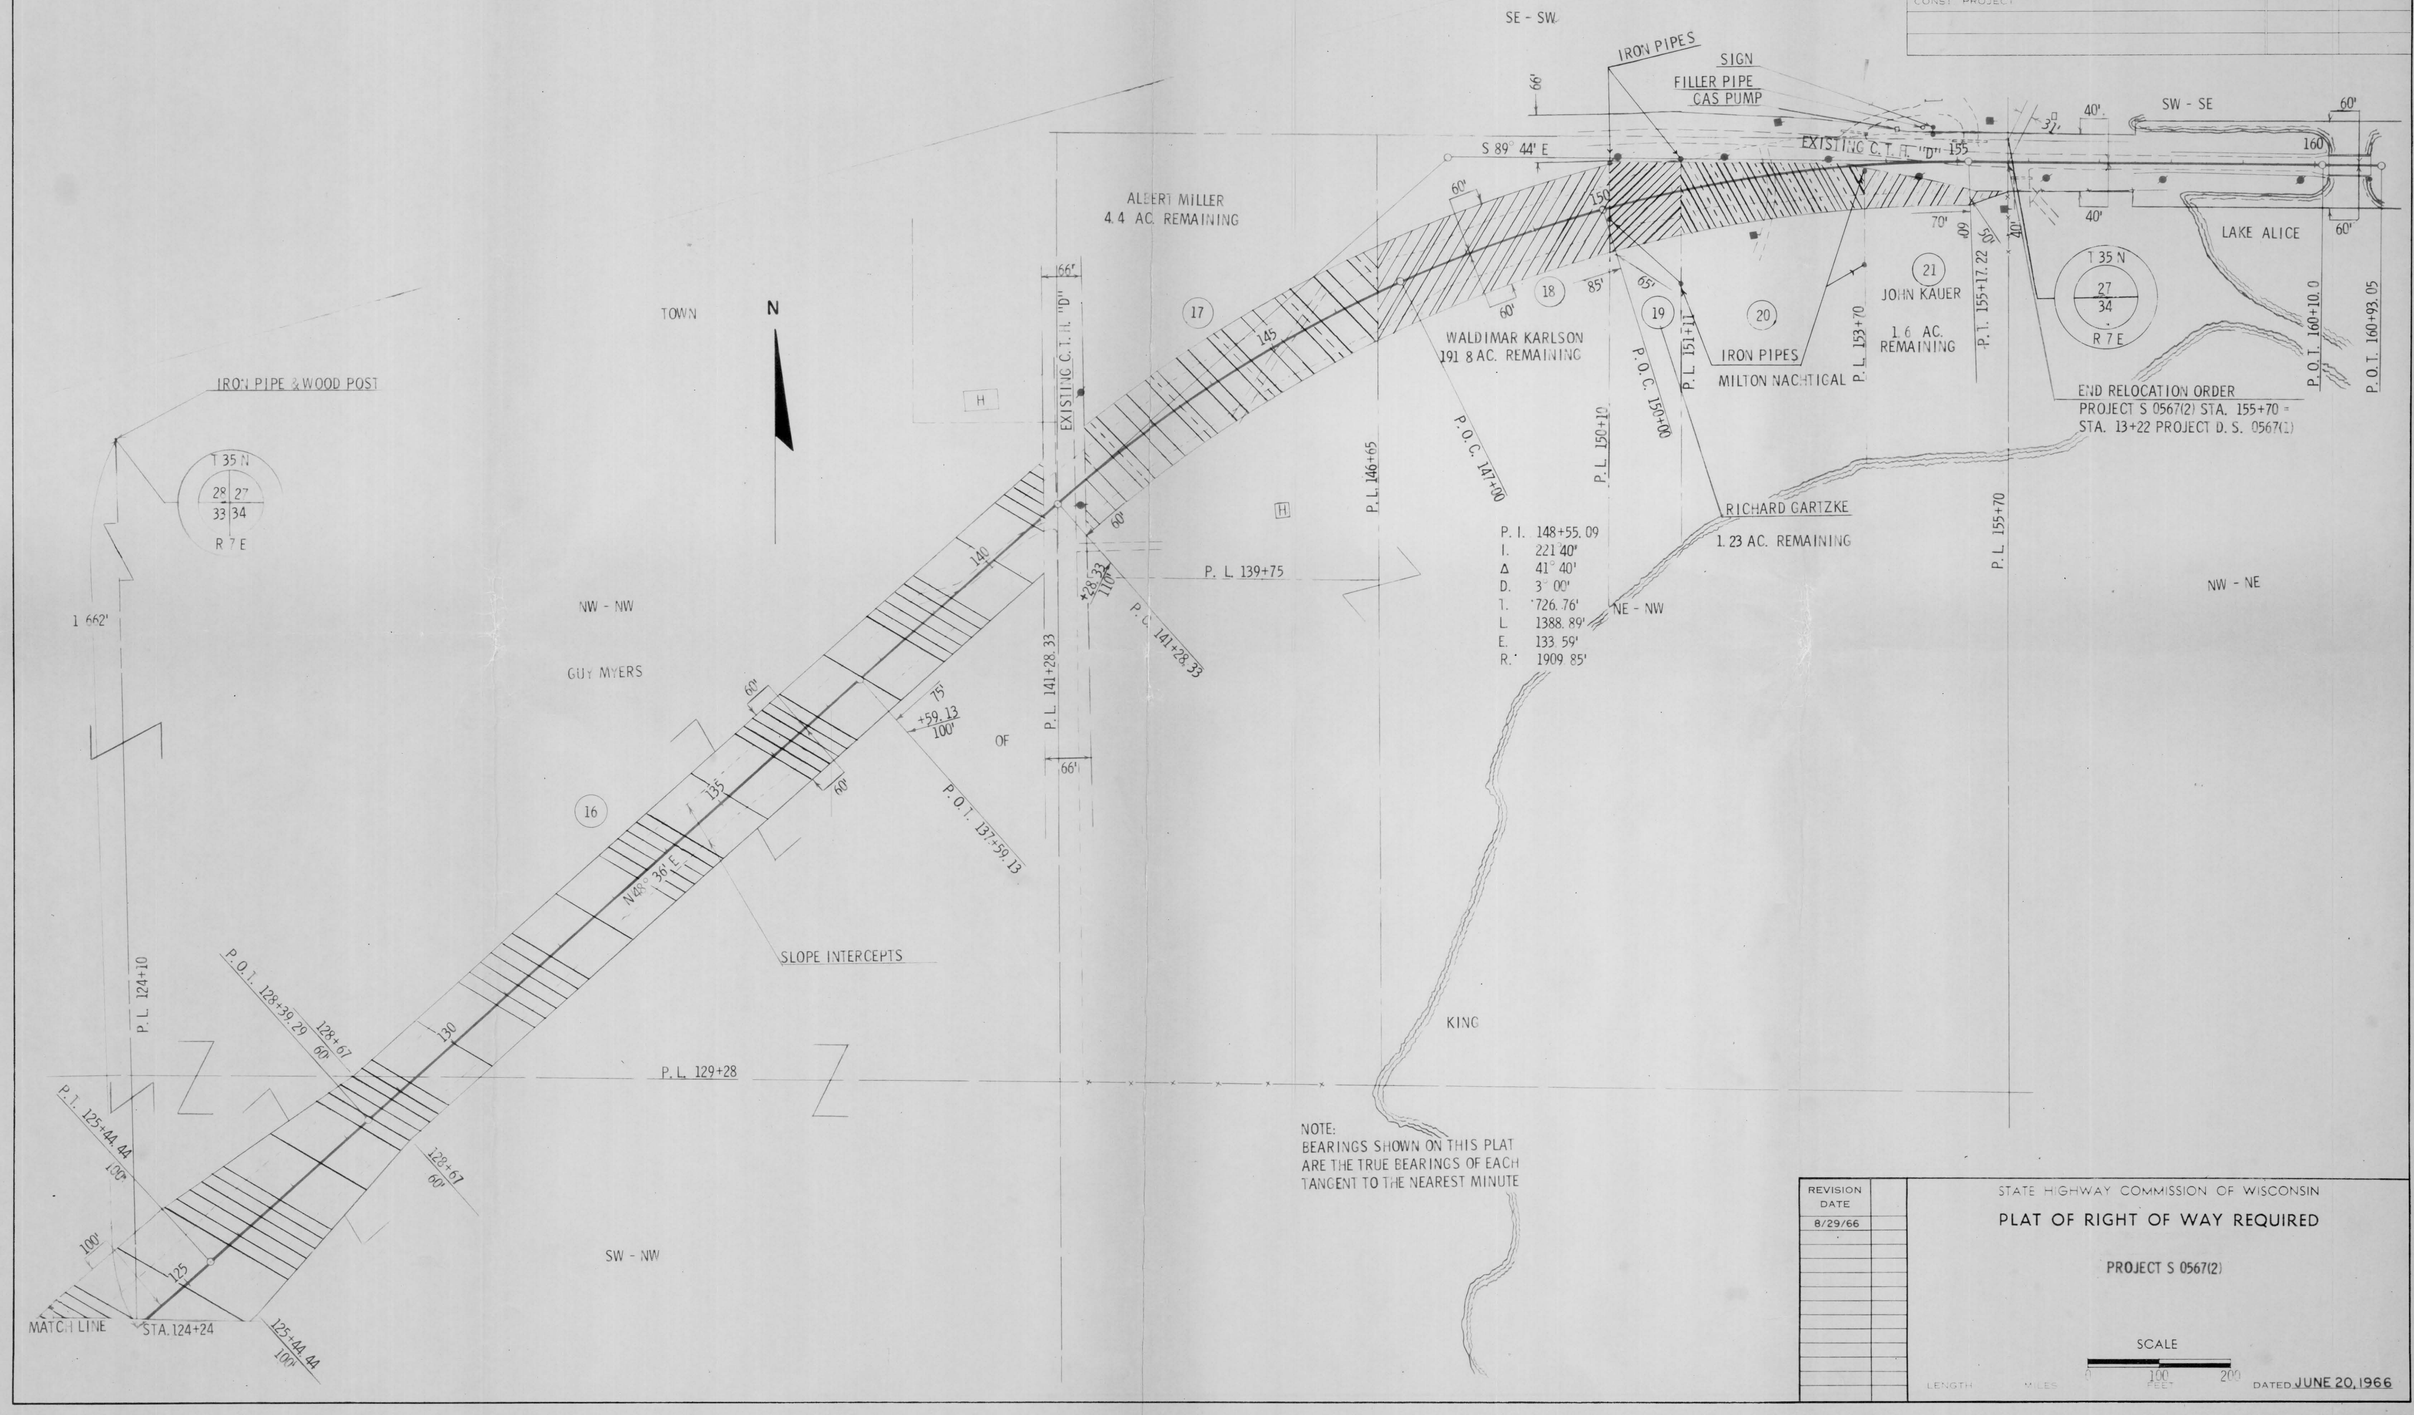

REVISION DATE
8/29/66

STATE HIGHWAY COMMISSION OF WISCONSIN

PLAT OF RIGHT OF WAY REQUIRED

PROJECT S 0567(2)

SCALE

LENGTH MILES 0 100 200 FEET

DATED JUNE 20, 1966

RIGHT OF WAY STA. 124+10 - STA. 155+70