COUNTY AND HIGHWAY	ROUTE AND SECTION	CLASS AND AGREEMENT		B. P. R. REGION DIVISION	SHEET NUMBER	TOTAL SHEETS
		STATE	FEDERAL			
35.6	5670		11.4	4 WIS.	4.4	
CONST. PROJECT						

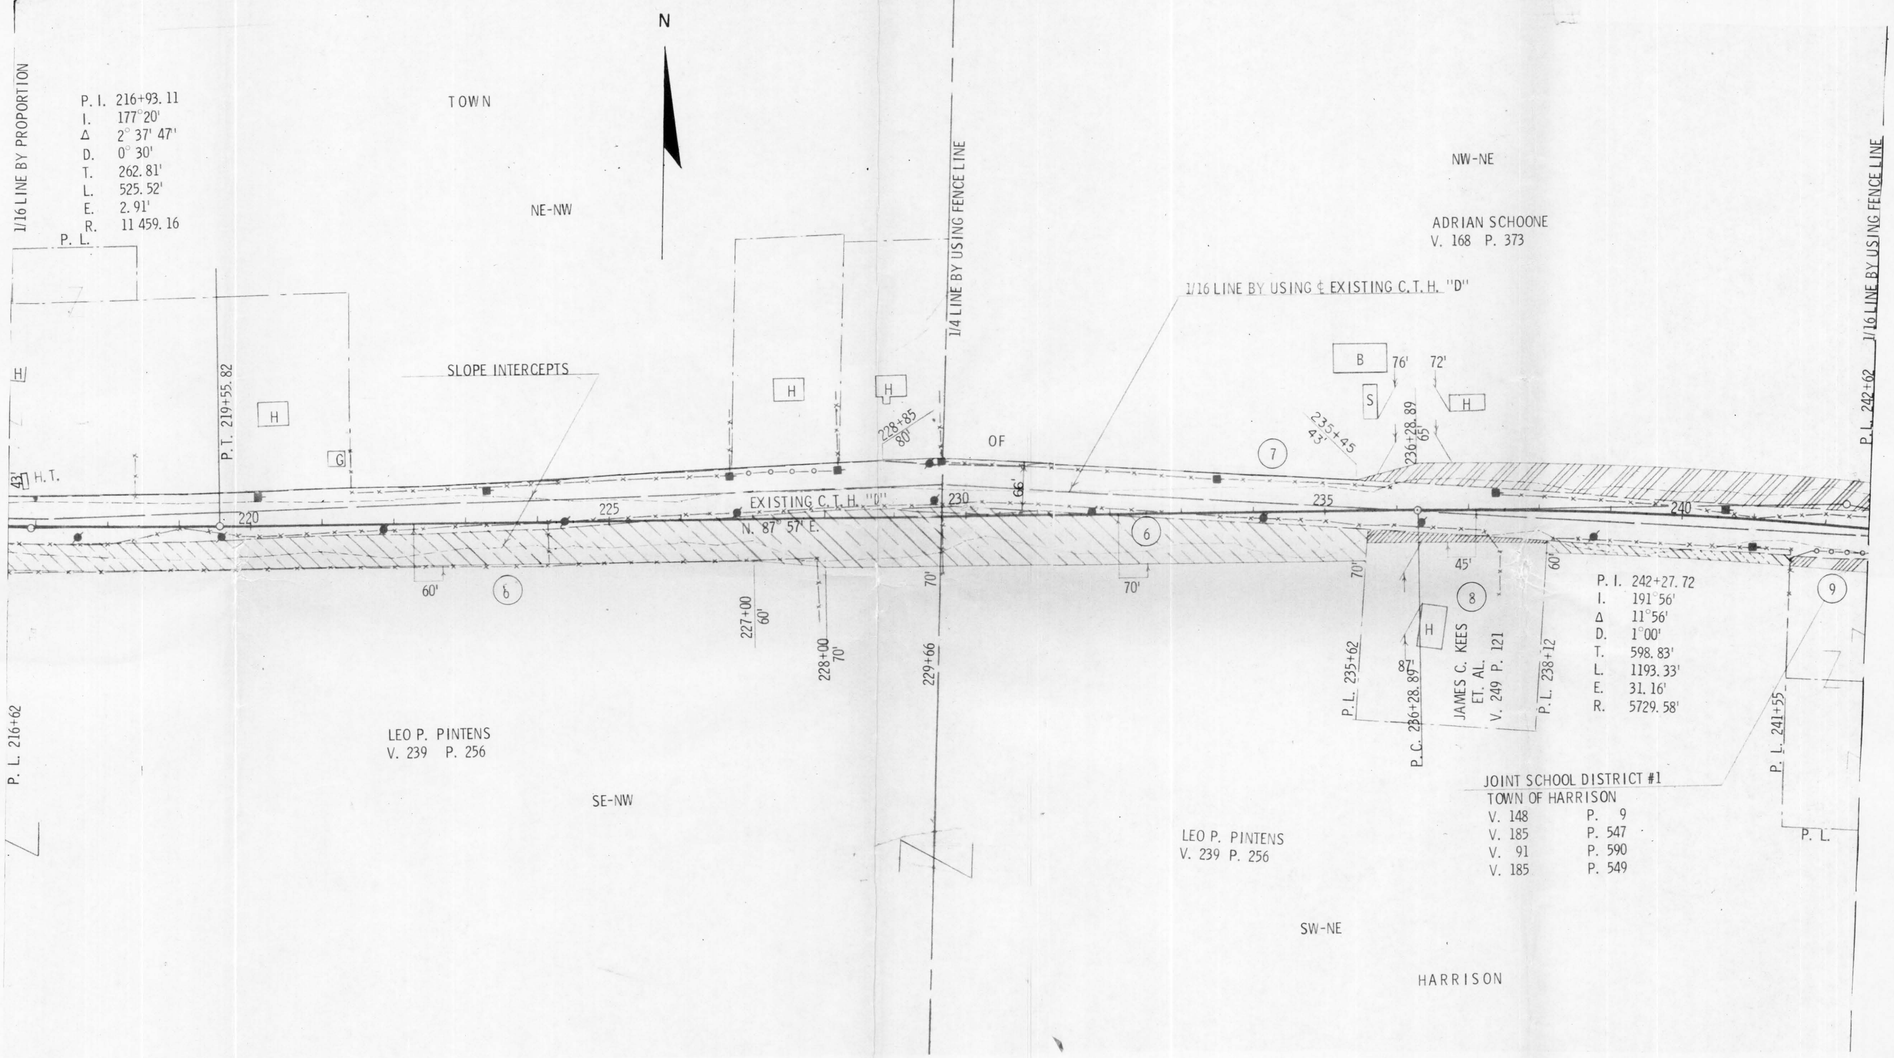

REVISION DATE

STATE HIGHWAY COMMISSION OF WISCONSIN

PLAT OF RIGHT OF WAY REQUIRED

PROJECT S 0567(4)

SCALE

0 100 200

LENGTH MILES FEET

DATED AUGUST 30, 1968

RIGHT OF WAY STA. 216 + 62 – STA. 242+62