B.P.R. DIVISION	PROJECT	SHEET NUMBER	TOTAL SHEETS
5N	S0568 (1)	5	66

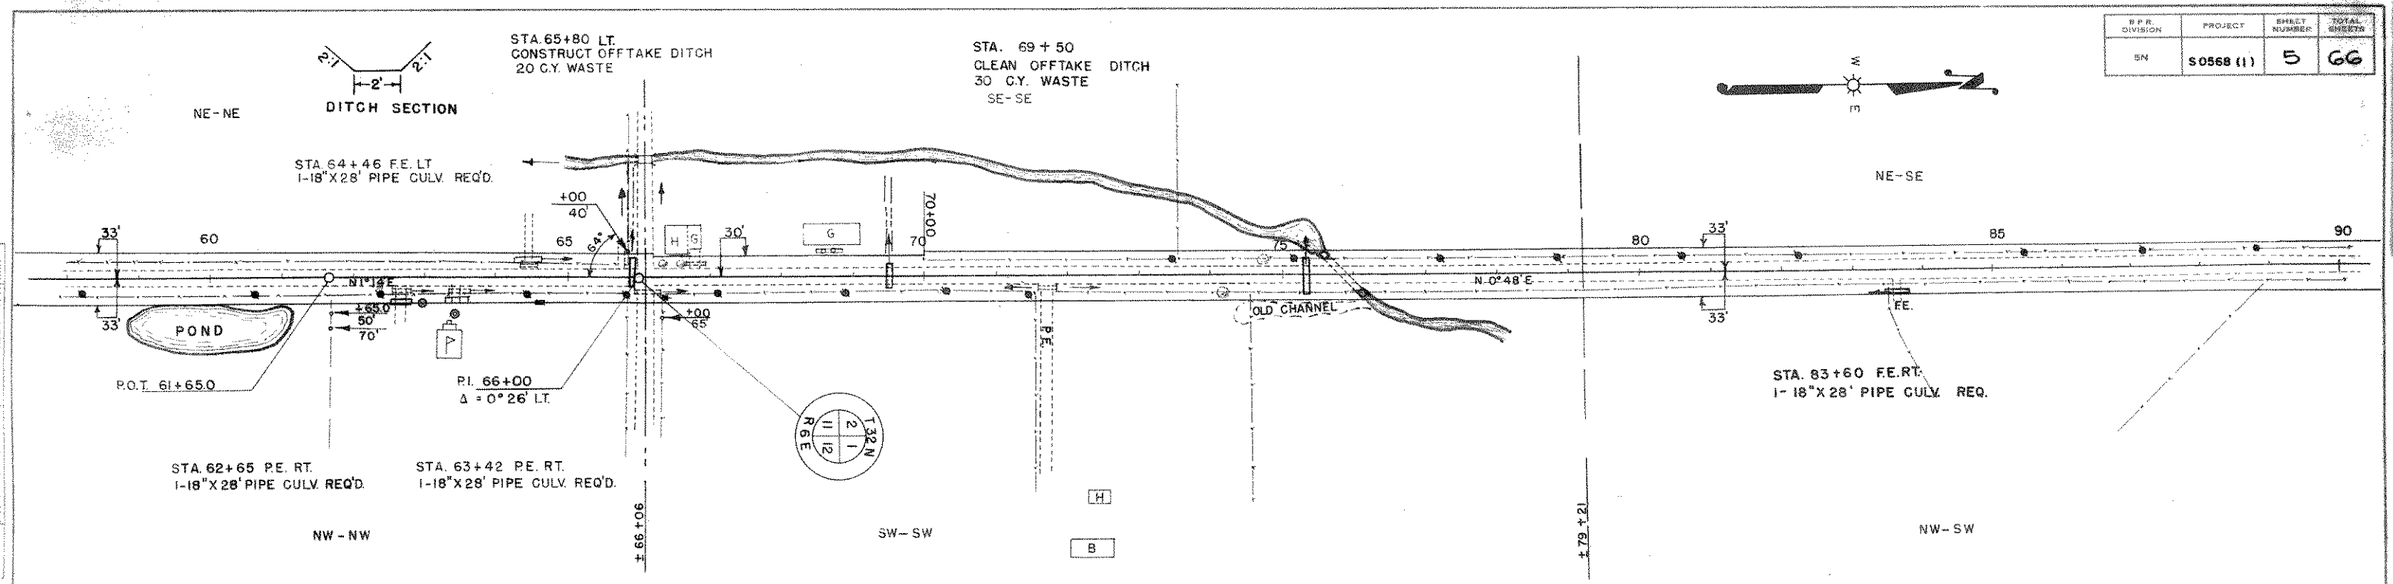

NOTE: REMOVE ALL EXISTING CULVERTS UNDER NEW CONSTRUCTION WITHIN LIMITS OF PROJECT, EXCEPT 72" CULVERT AT STA. 75+80

BENCH MARKS

NO	STA.	DESCRIPTION		ELEV
6	63+30	S.W. COR. OF SCHOOL STEPS	65' RT.	239.99
7	82+00	SPIKE IN 18" W. PINE	150' RT.	231.93
8	91+40	" " CLUMP OF MAPLES	70' RT.	252.55

NET CENTERLINE LENGTH STA. 60+00 TO STA. 90+00 = 3,000 LIN. FT.

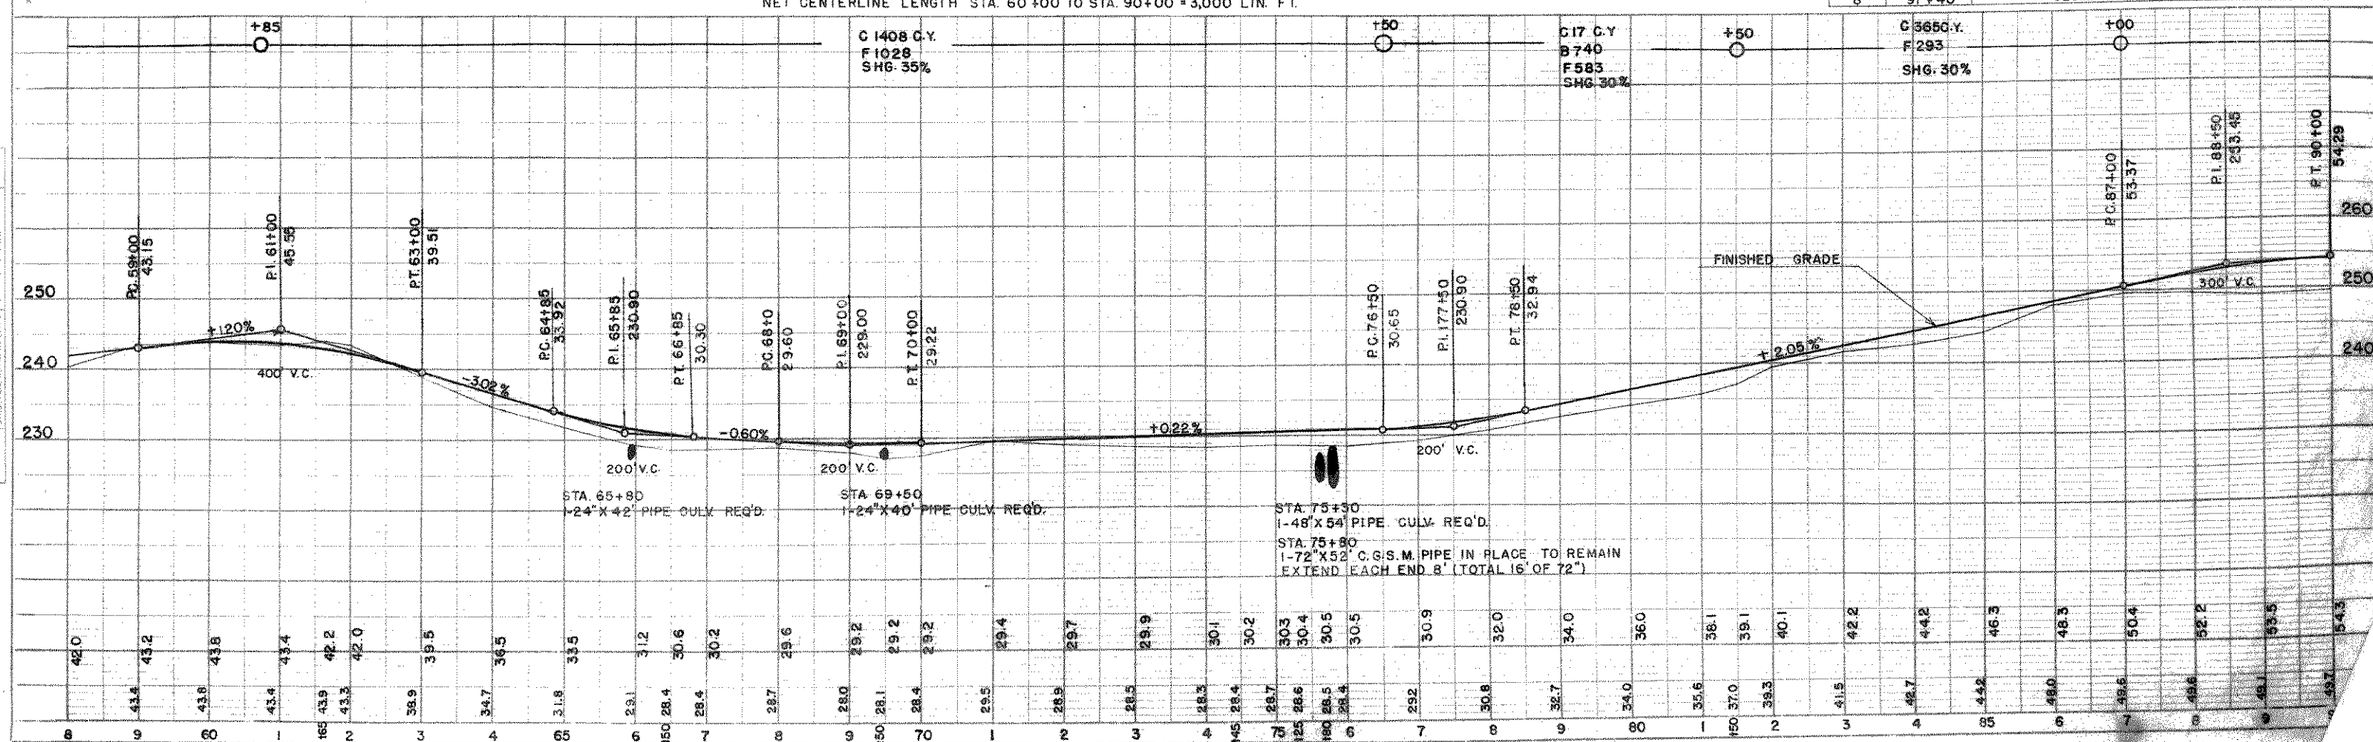

PLATE 1—PLAN PROFILE