BPR DIVISION	PROJECT	SHEET NUMBER	TOTAL SHEETS
5 N	S 0569(4)	6	36

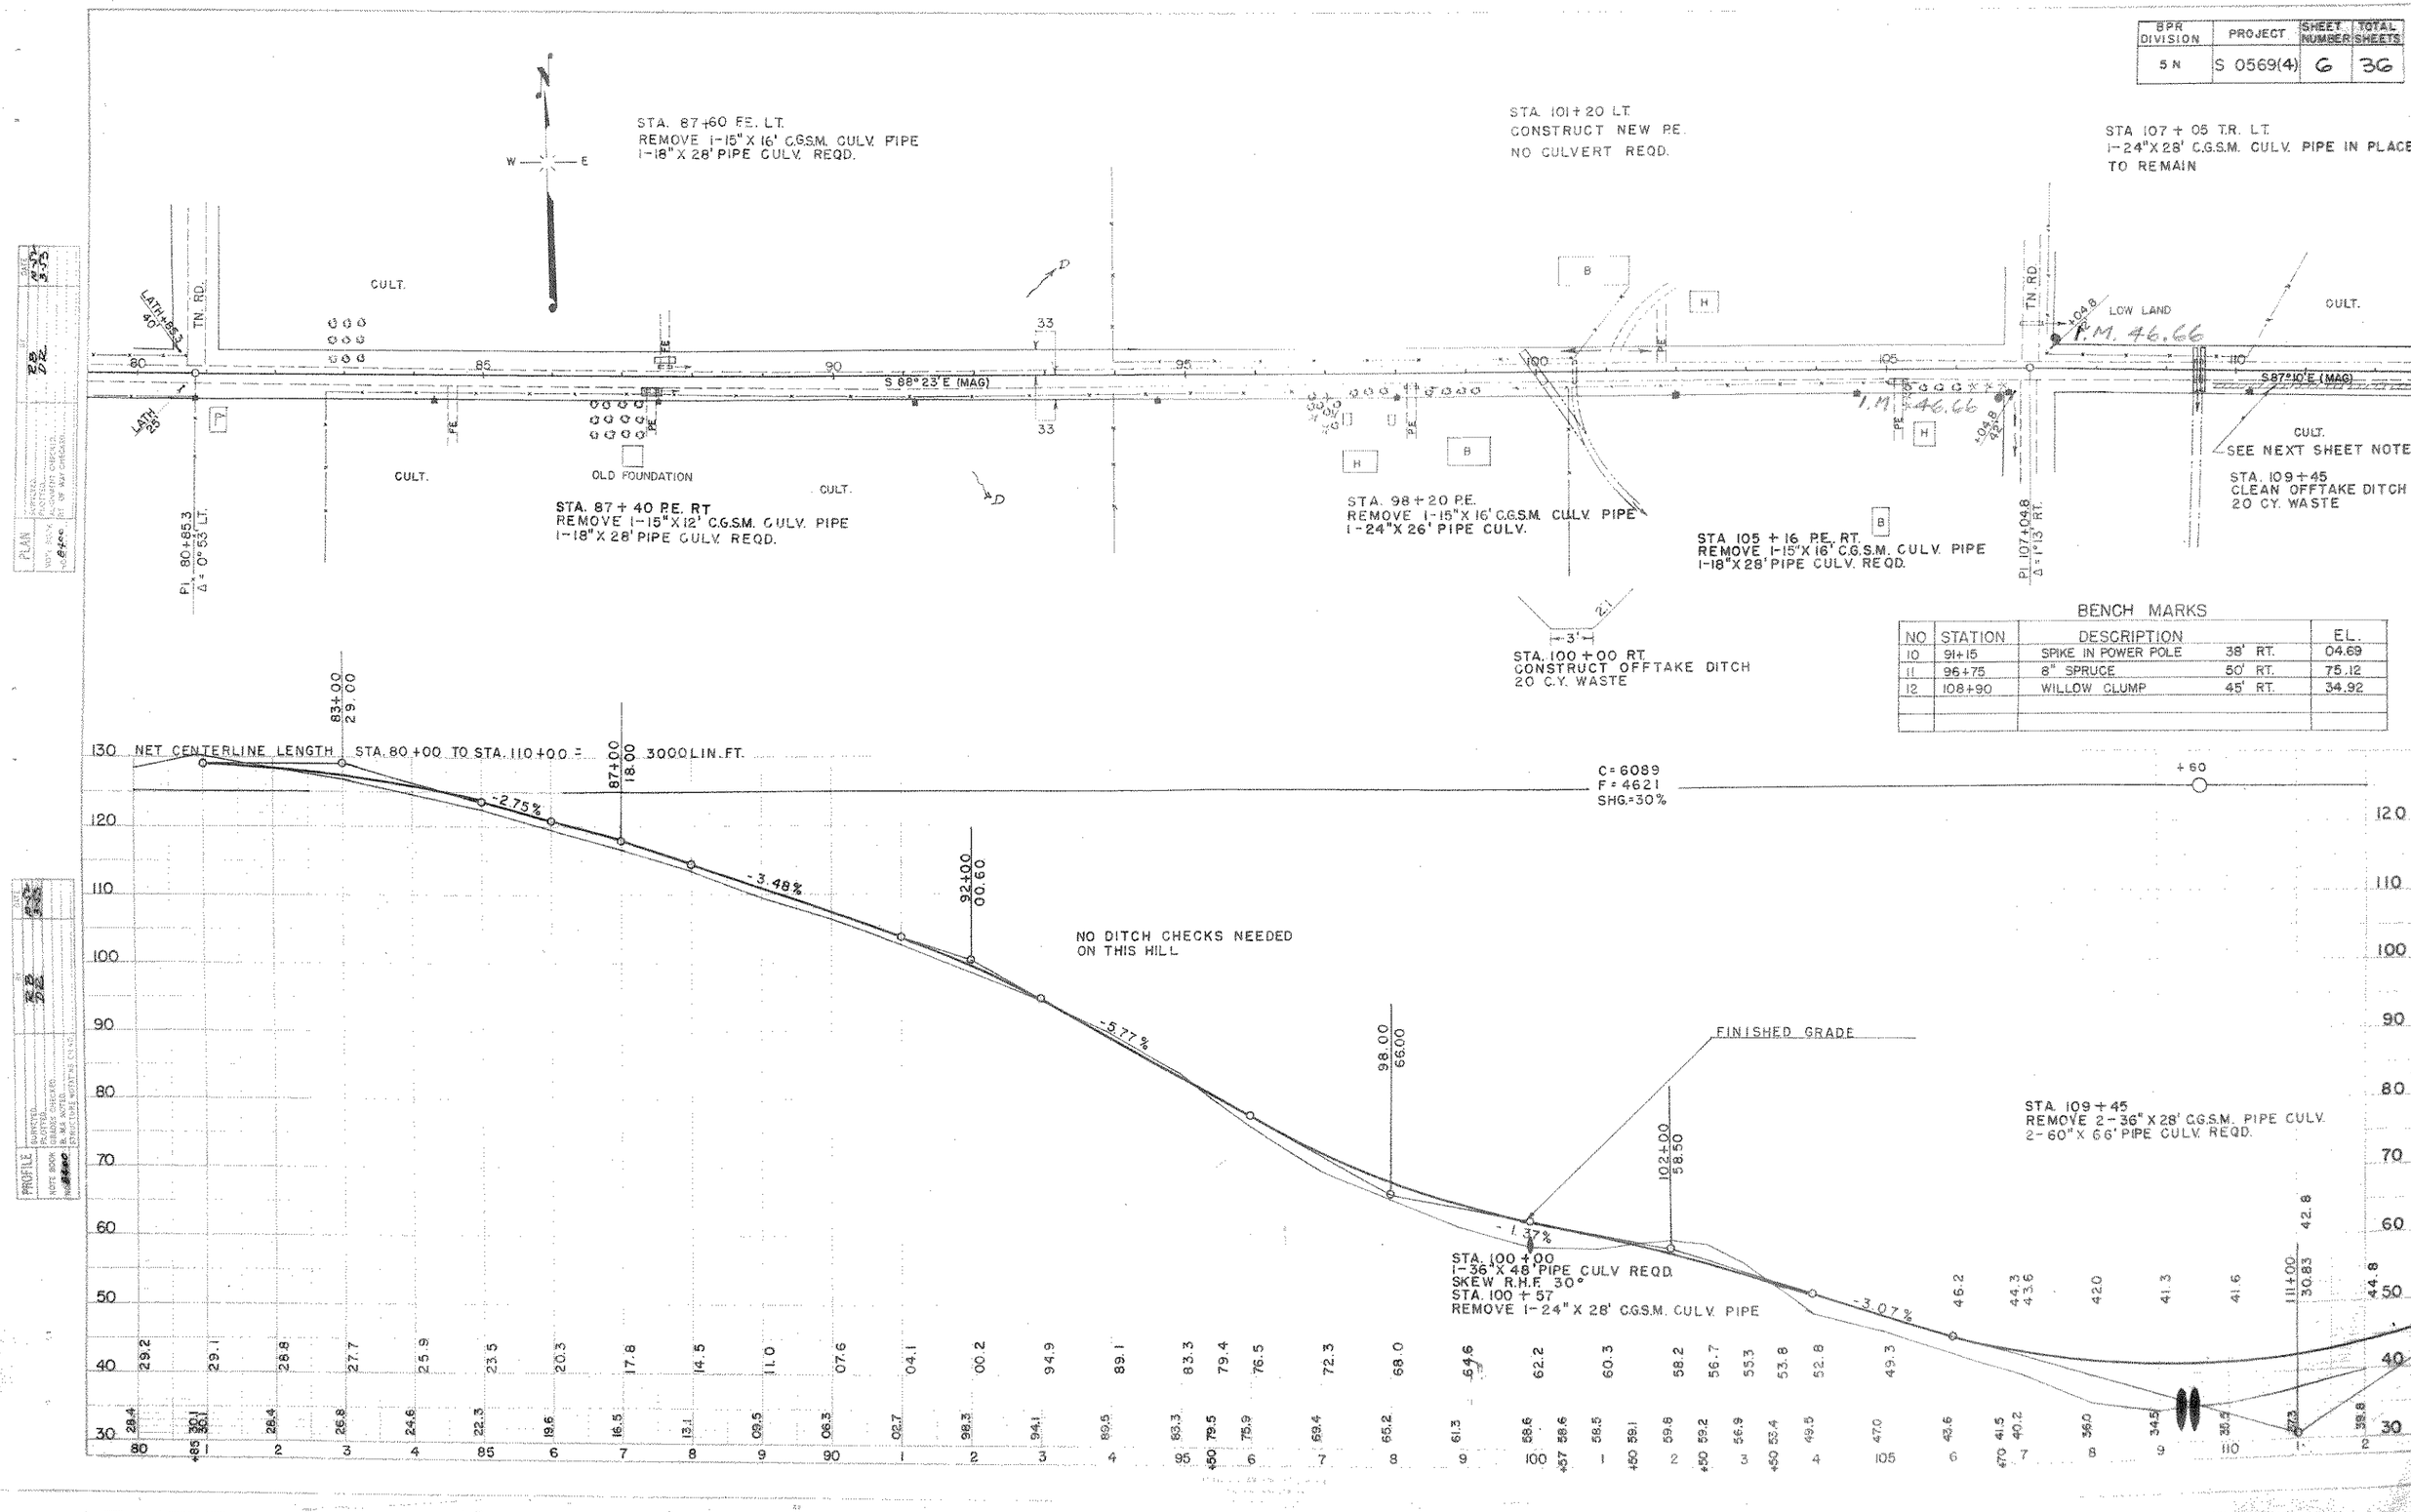

BENCH MARKS

NO	STATION	DESCRIPTION		EL.
10	91+15	SPIKE IN POWER POLE	38' RT.	04.69
11	96+75	8" SPRUCE	50' RT.	75.12
12	108+90	WILLOW CLUMP	45' RT.	34.92