PROJECT I.D.	SHEET NUMBER	TOTAL SHEETS
1941-1-12	4	5
FEDERAL PROJECT DESIGNATION		
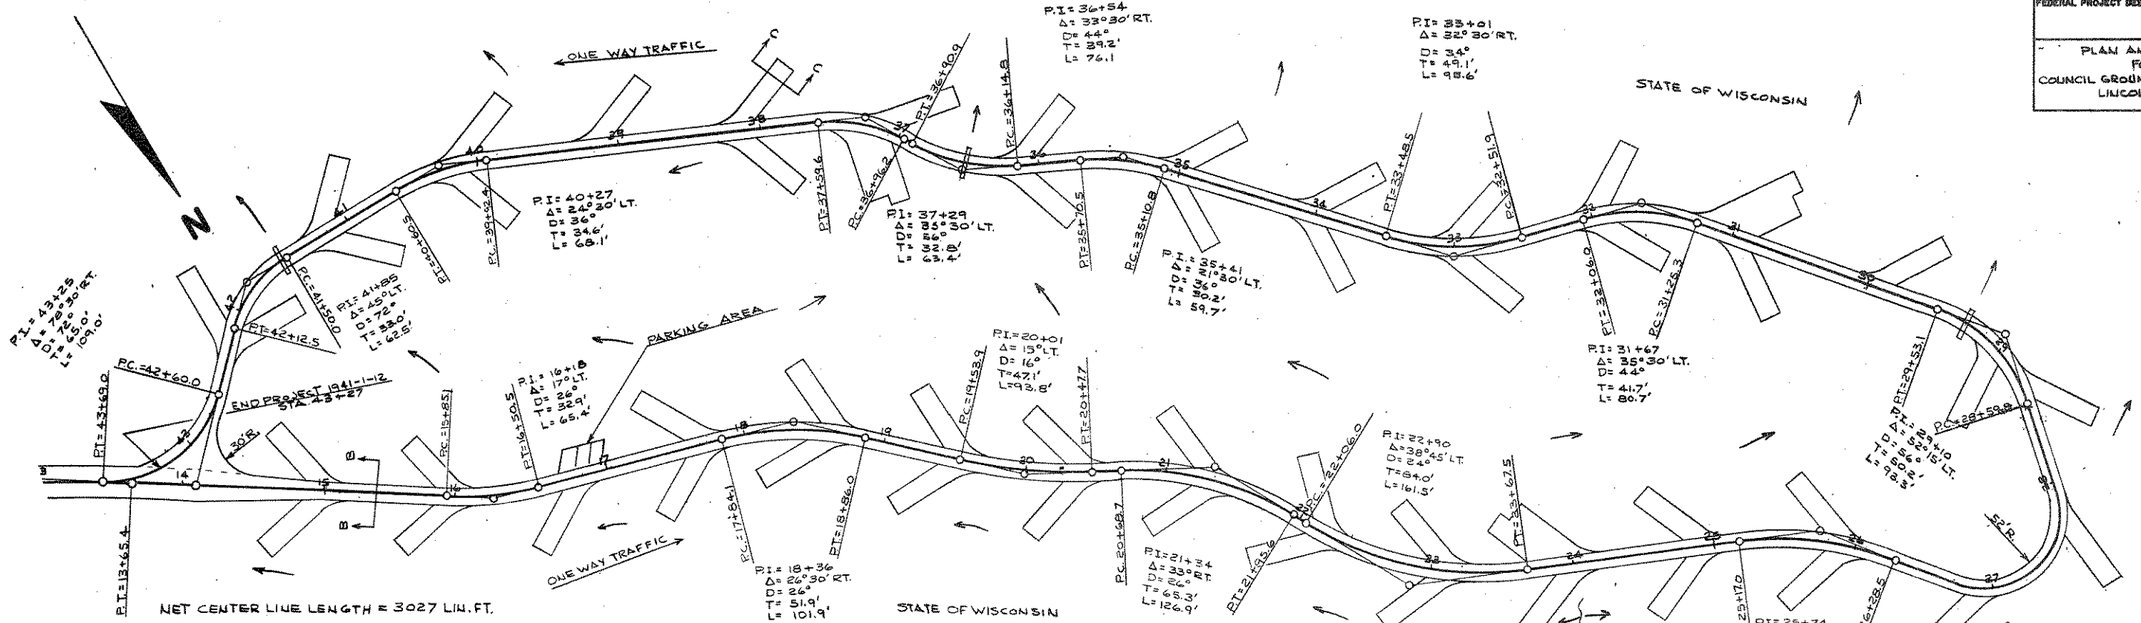
PLAN AND PROFILE
FOR
COUNCIL GROUNDS STATE PARK
LINCOLN COUNTY