STA.	SIZE	I. E. INLET	I. E. OUTLET
87+00	24" CSCP	1497.68	1492.64
98+00	24" CSCP	1499.17	1493.10
113+00	24" CSCP	1512.20	1511.40

LEO E. KORTH

STA. 87+00
24" CSCP REQ'D.
2 ENDWALLS REQ'D.

SILT FENCE REQ'D.

N 1/4 CORNER
SEC. 8, T 32N, R 7E

STA. 84+82.43 =
STA. 300+00.00 N

STA. 84+82.43
CONST. TYPE C INTERSECTION
SEE S.D.D. 9.A1 - 6a & b

GEOTEXTILE FABRIC
STA. 84+00 TO STA. 100+50

JUNIOR FRED &
CORA WILL

BERNARD & GERALDINE SCHOIZ

WALDEMAR A. MEYER

STA. 98+00
24" CSCP REQ'D.
2 ENDWALLS REQ'D.

SLOPE INTERCEPT

SLOPE INTERCEPT

STA. 92+50 RT
CONST. DRIVEWAY
1-18" CSCP REQ'D.
2 ENDWALLS REQ'D.

▲ EROSION BALE DITCH CHECKS

SILT FENCE REQ'D

STA. 101+00 RT
CONST. DRIVEWAY
1-18" CSCP REQ'D.
2 ENDWALLS REQ'D.

DAVID F. & EDNA A. JACKSON

STA. 106+50 RT.
CONST. DRIVEWAY
1-18" CSCP REQ'D.
2 ENDWALLS REQ'D.

GEOTEXTILE FABRIC REQ'D.
STA. 109+00 TO STA. 114+50

WALTER NELSON

OBLITERATE OLD ROADWAY
STA. 112+00 TO STA. 115+50

STA. 111+00 TO STA. 114+00
SILT FENCE REQ'D.

P.I. STA. 113+23.07

STA. 114+00 LT.
CONST. DRIVEWAY
1-18" CSCP REQ'D.
2 ENDWALLS REQ'D.

SILT FENCE REQ'D.

P.C. STA. 109+88.19

N.E. CORNER
SEC. 8, T 32N
R 7E

DR.

CURVE DATA

P.I. STA. 113+23.07
Δ = 55°-29'-31"
D = 9°-00'
R = 636.62
L = 616.58
T = 334.88

P.T. STA. 116+04.77

LINCOLN
COUNTY
FOREST

SCALE
HORIZONTAL 1" = 100'
VERTICAL 1" = 10'

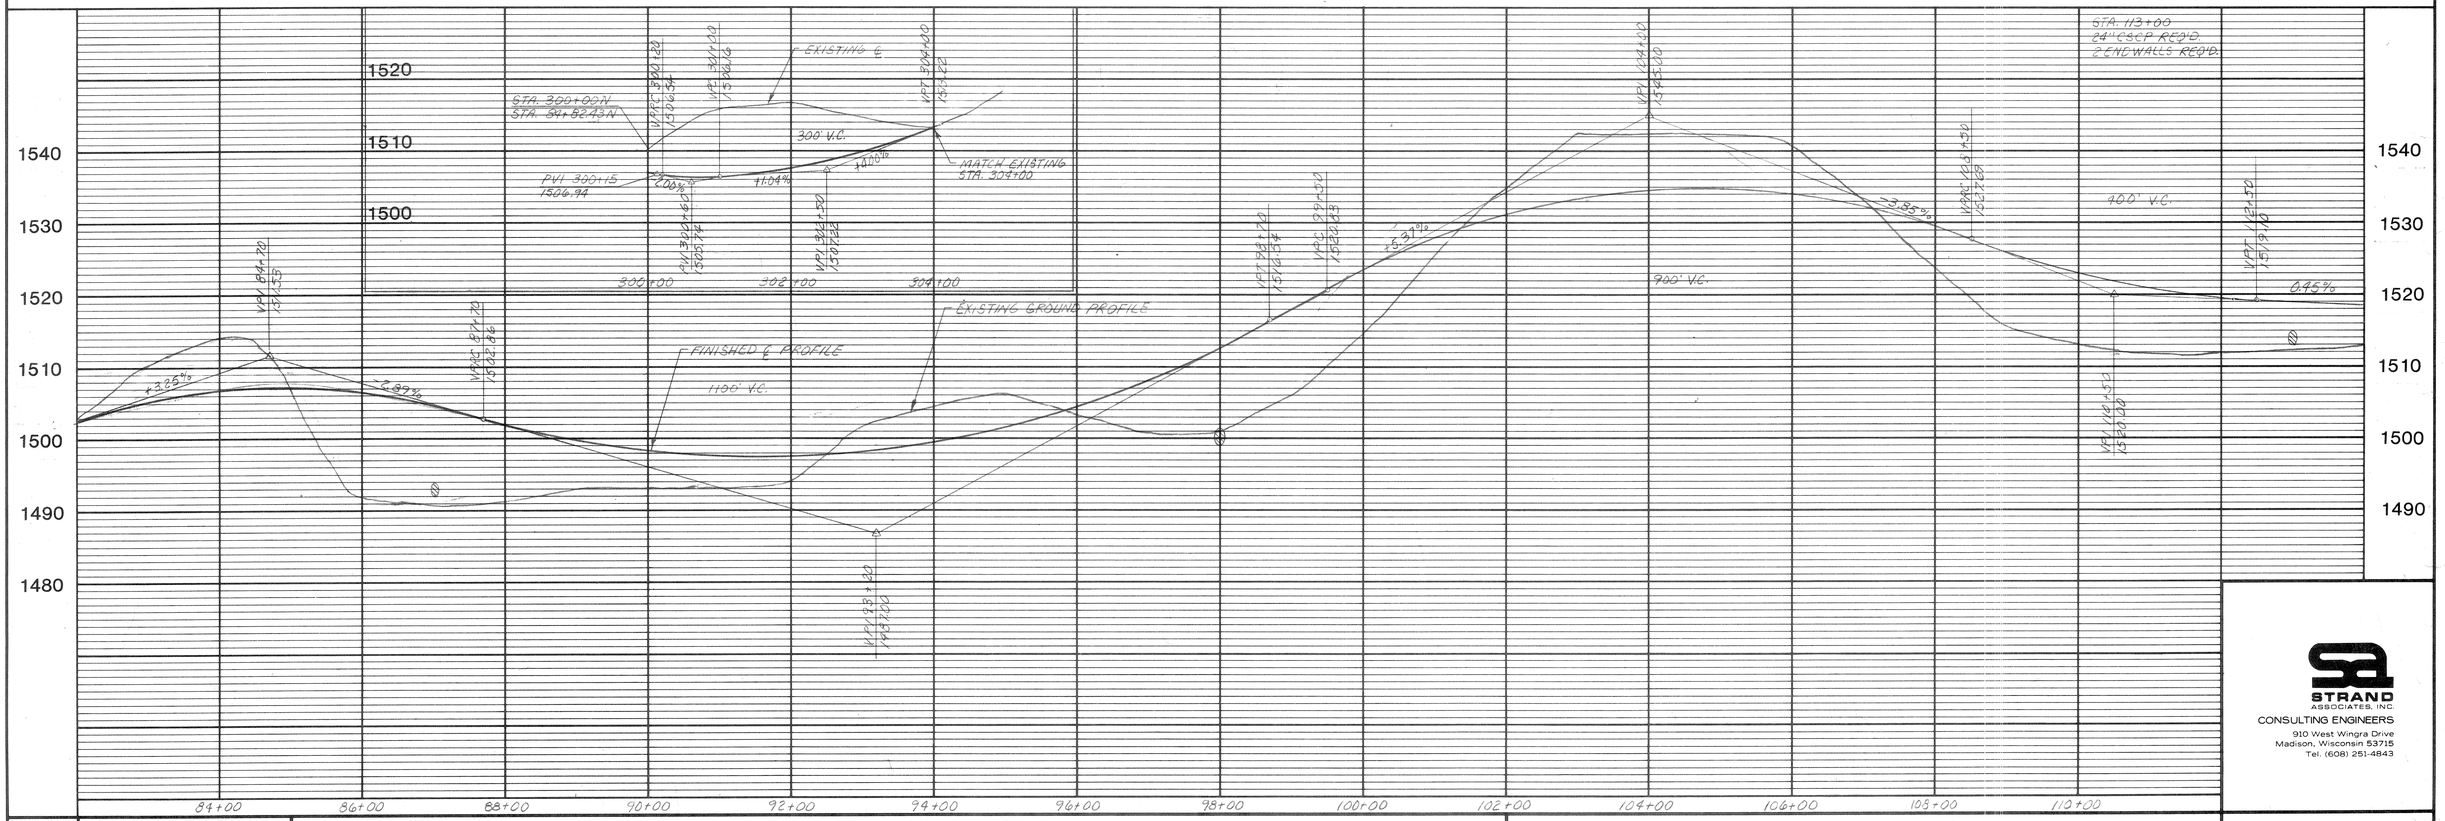

STRAND ASSOCIATES, INC.
CONSULTING ENGINEERS
910 West Wingra Drive
Madison, Wisconsin 53715
Tel: (608) 251-4843

DES. BY P.F.W.
DWN. BY R.C.J.
APP. BY N.D.P.
DATE

ROAD RECONSTRUCTION — OAK LAKE ROAD — LINCOLN COUNTY, WISCONSIN

171-420-7

K & E 10-7155

SHEET_____ OF_____