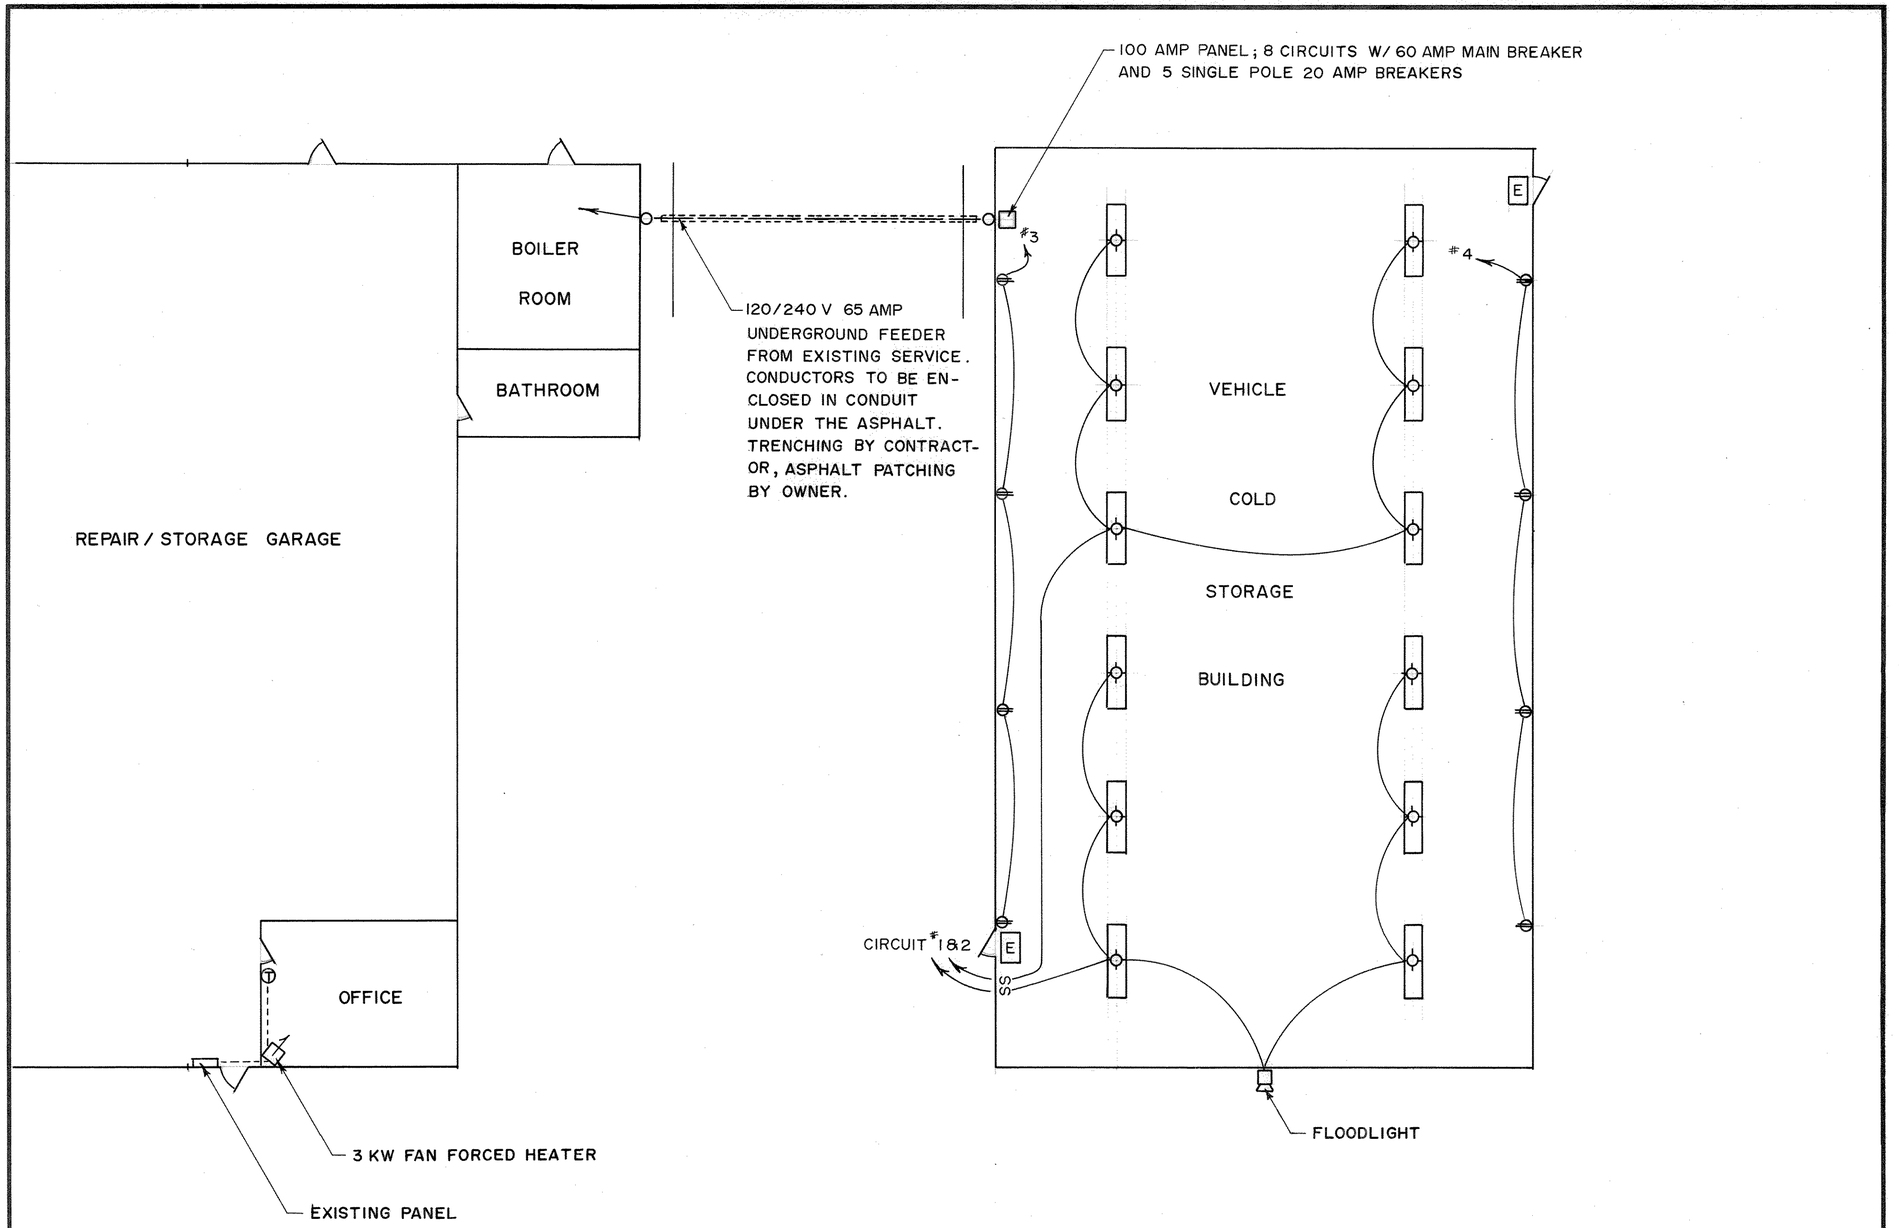

HIGHWAY DEPT. - TOMAHAWK, WI		
DATE 10-31-85	DRAWN BY M.L.H.	APPROVED BY
SCALE 1" = 10'	REVISED	
ELECTRICAL SKETCH		
		DRAWING NUMBER 1 OF 1