BASE | OVERLAY | DRG. NO.

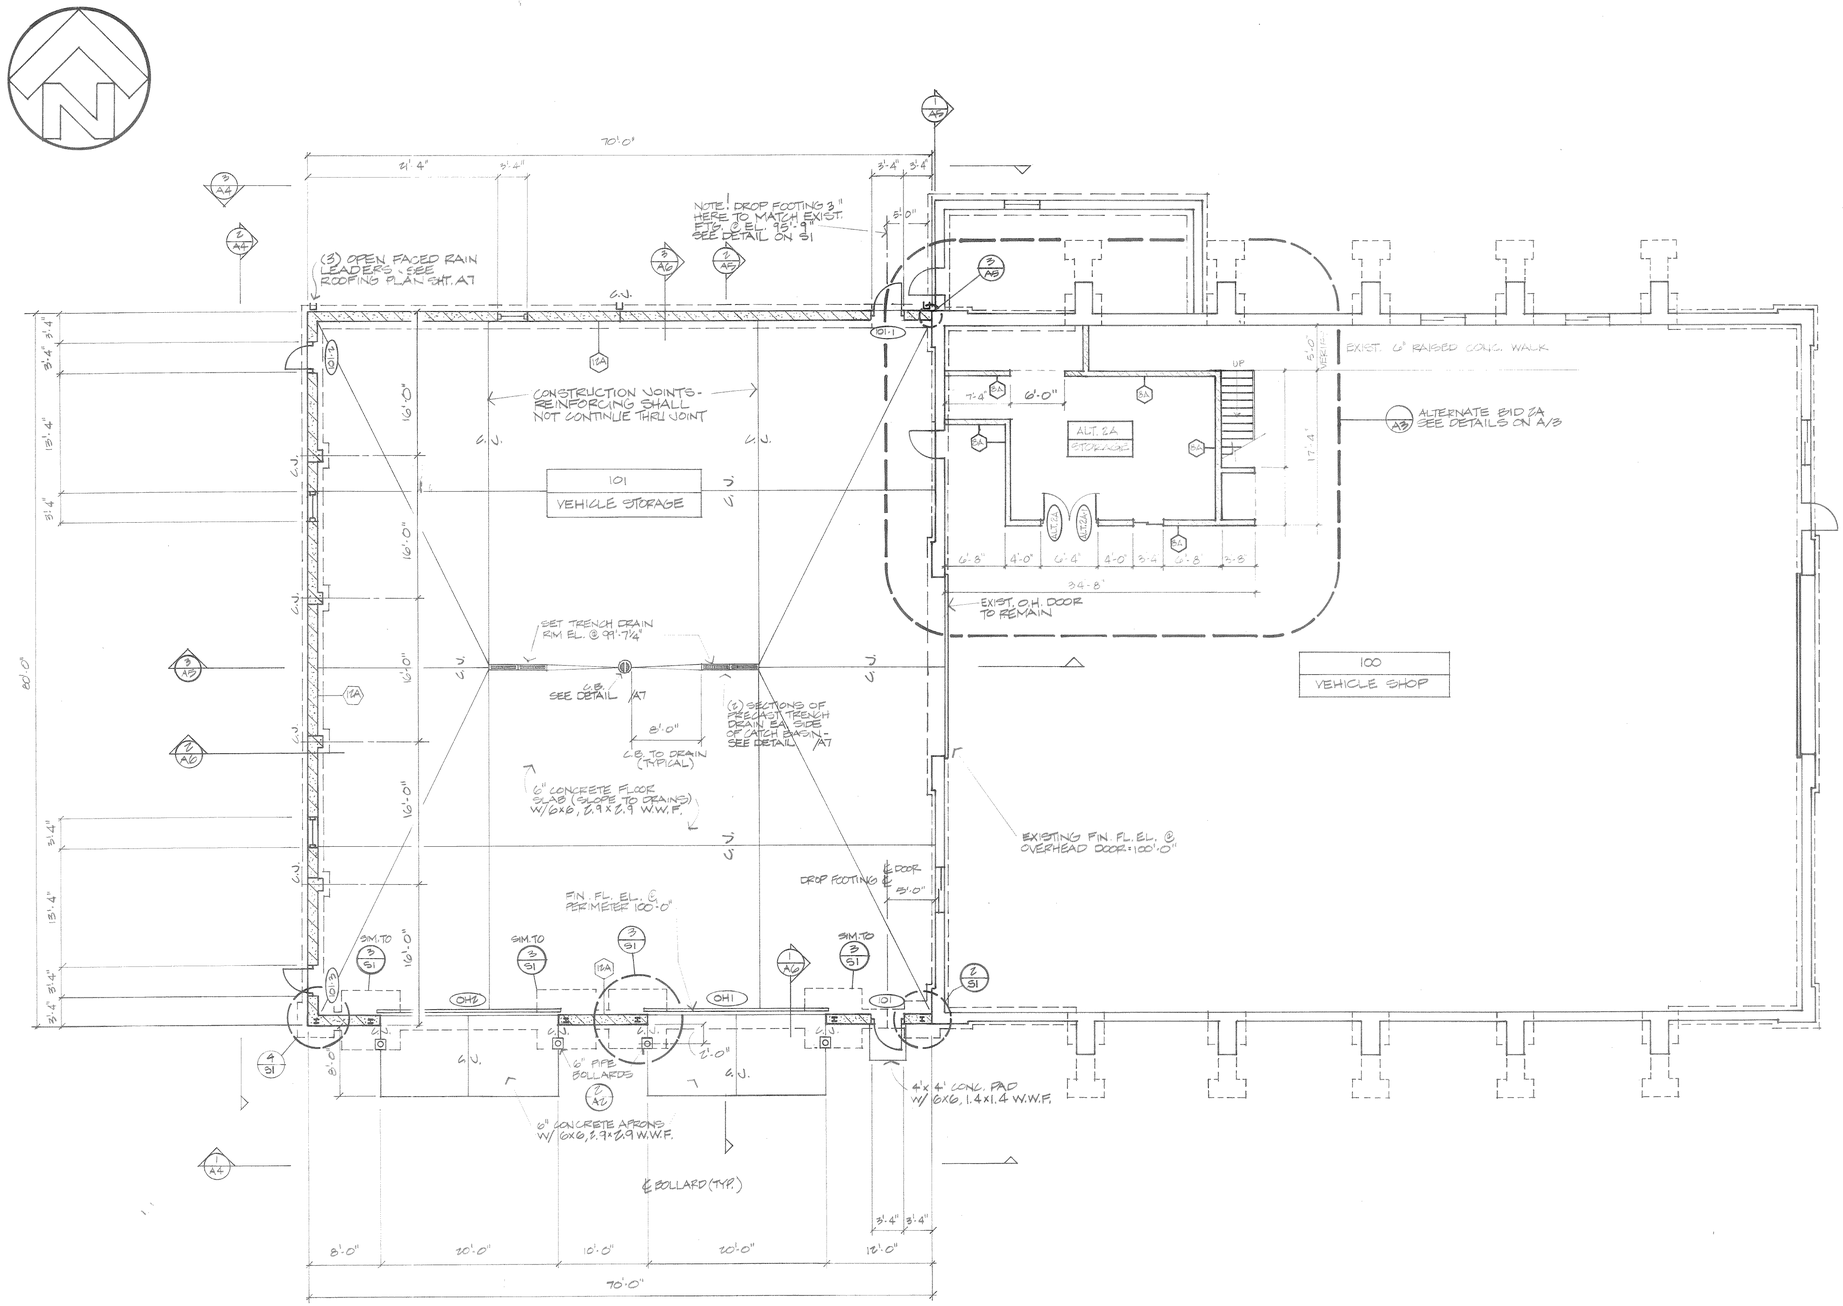

1 / A2 FLOOR PLAN
1/8" = 1'-0"

WALL TYPES

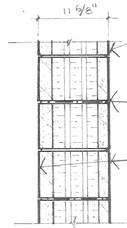

12A

12A ALTERNATE 1A — SIMILAR TO 12A BUT USE EXPANDED POLYSTYRENE BEADS IN LIEU OF 3 LAYERS OF RIGID INSULATION.

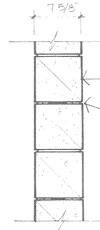

8A ALTERNATE 2A

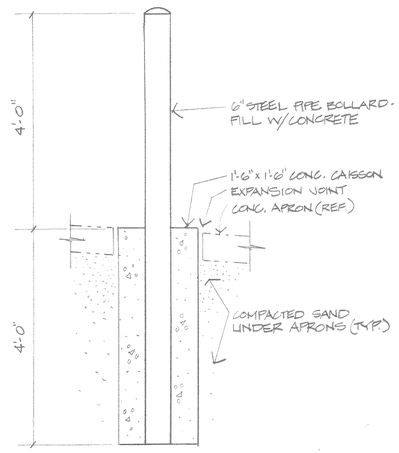

2 / A2 BOLLARD DETAIL
3/4" = 1'-0"

NO.	BY	DATE	REVISIONS	ITEM	DESIGN	CHECKED

SEH ENGINEERS ■ ARCHITECTS ■ PLANNERS

LINCOLN COUNTY
VEHICLE STORAGE ADDITION
TOMAHAWK, WISCONSIN

FLOOR PLAN

FILE NO. 89003
DATE AUG. 88

A2