BASE | OVERLAY | DRG. NO

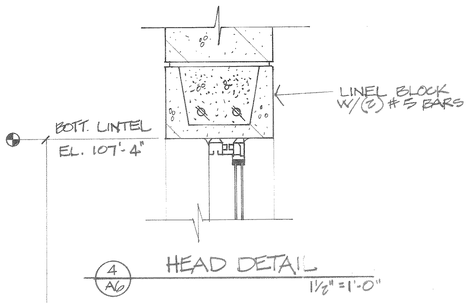

4/A6 HEAD DETAIL
1½" = 1'-0"

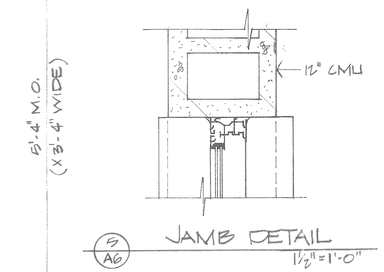

5/A6 JAMB DETAIL
1½" = 1'-0"

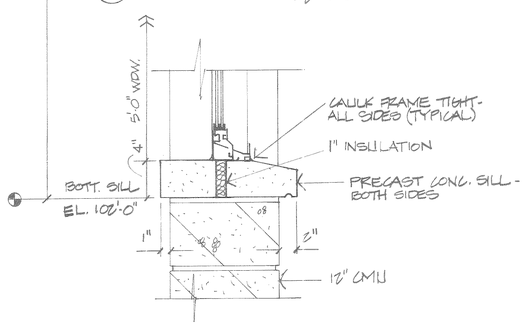

6/A6 SILL DETAIL
1½" = 1'-0"

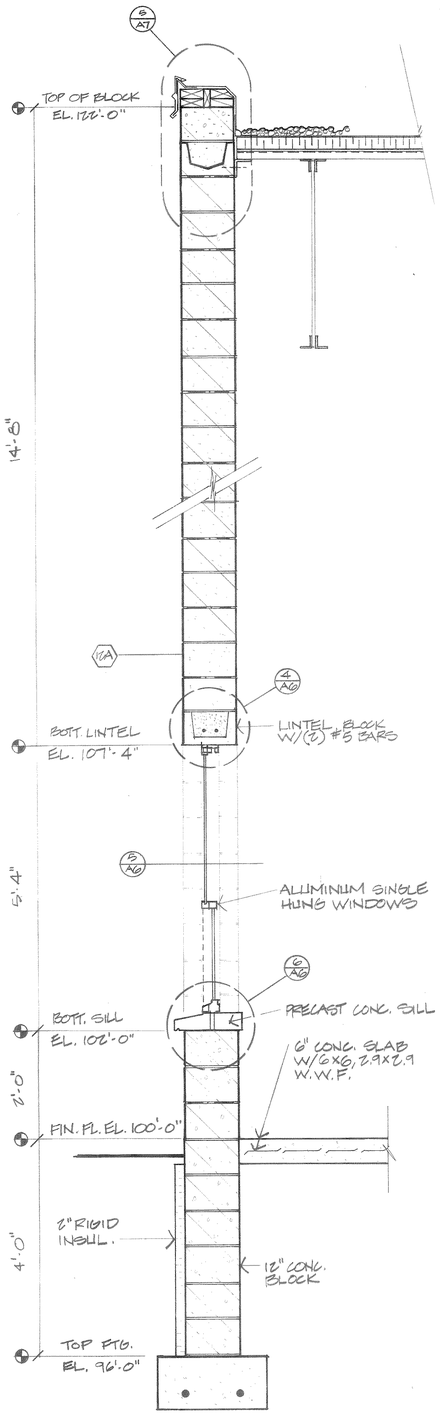

3/A6 WEST WALL SECTION
3/4" = 1'-0"

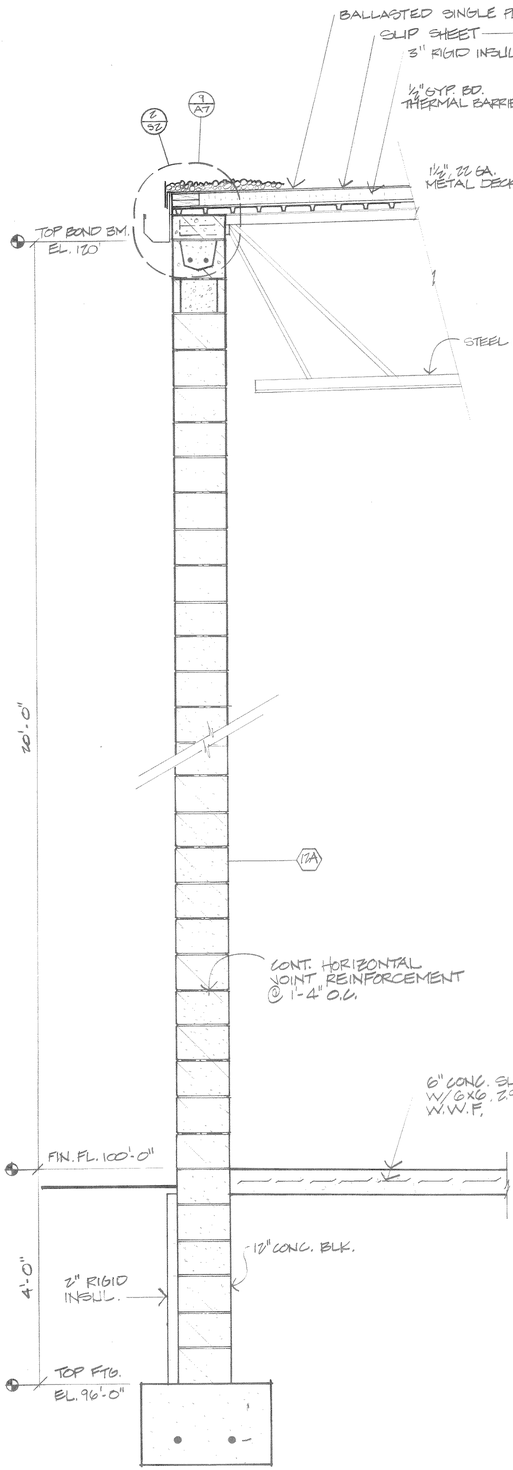

2/A6 NORTH WALL SECTION
3/4" = 1'-0"

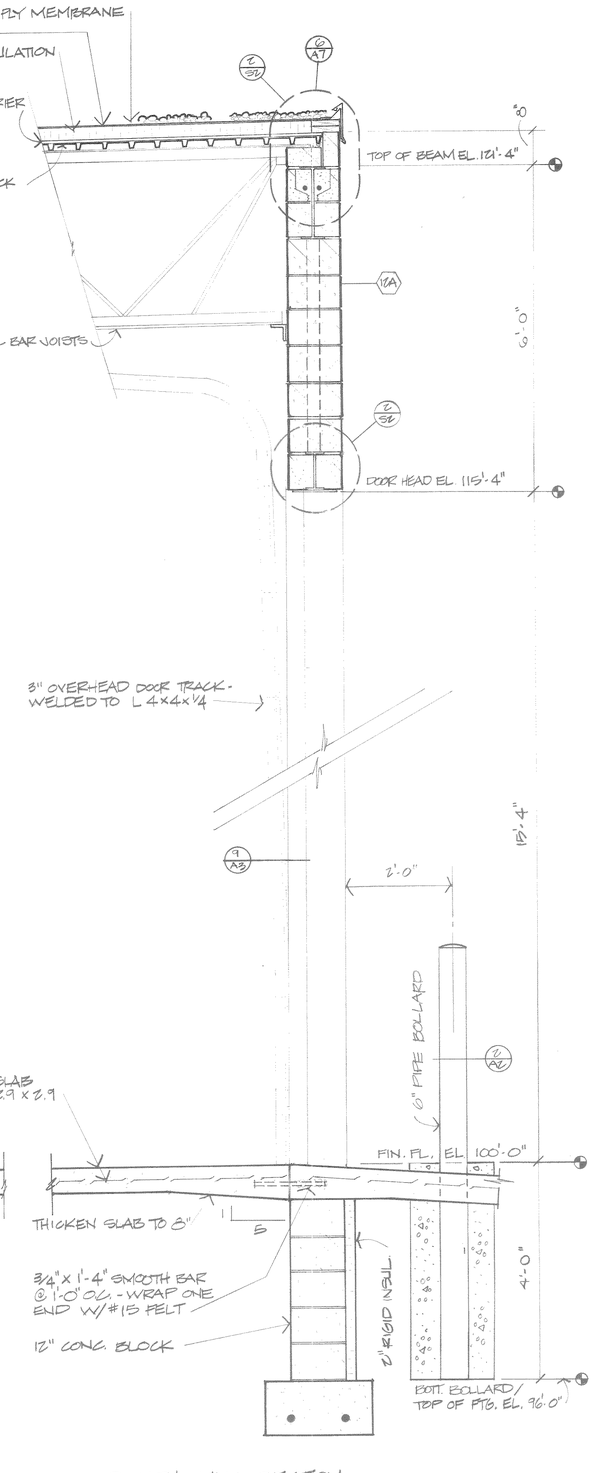

1/A6 SOUTH WALL SECTION
3/4" = 1'-0"

NO.	BY	DATE	REVISIONS	ITEM	DESIGN	CHECKED

ENGINEERS ■ ARCHITECTS ■ PLANNERS

LINCOLN COUNTY
VEHICLE STORAGE ADDITION
TOMAHAWK, WISCONSIN

TYPICAL WALL SECTIONS

FILE NO. 89003
DATE AUG. 88

A6