BASE | OVERLAY | DRG. NO.

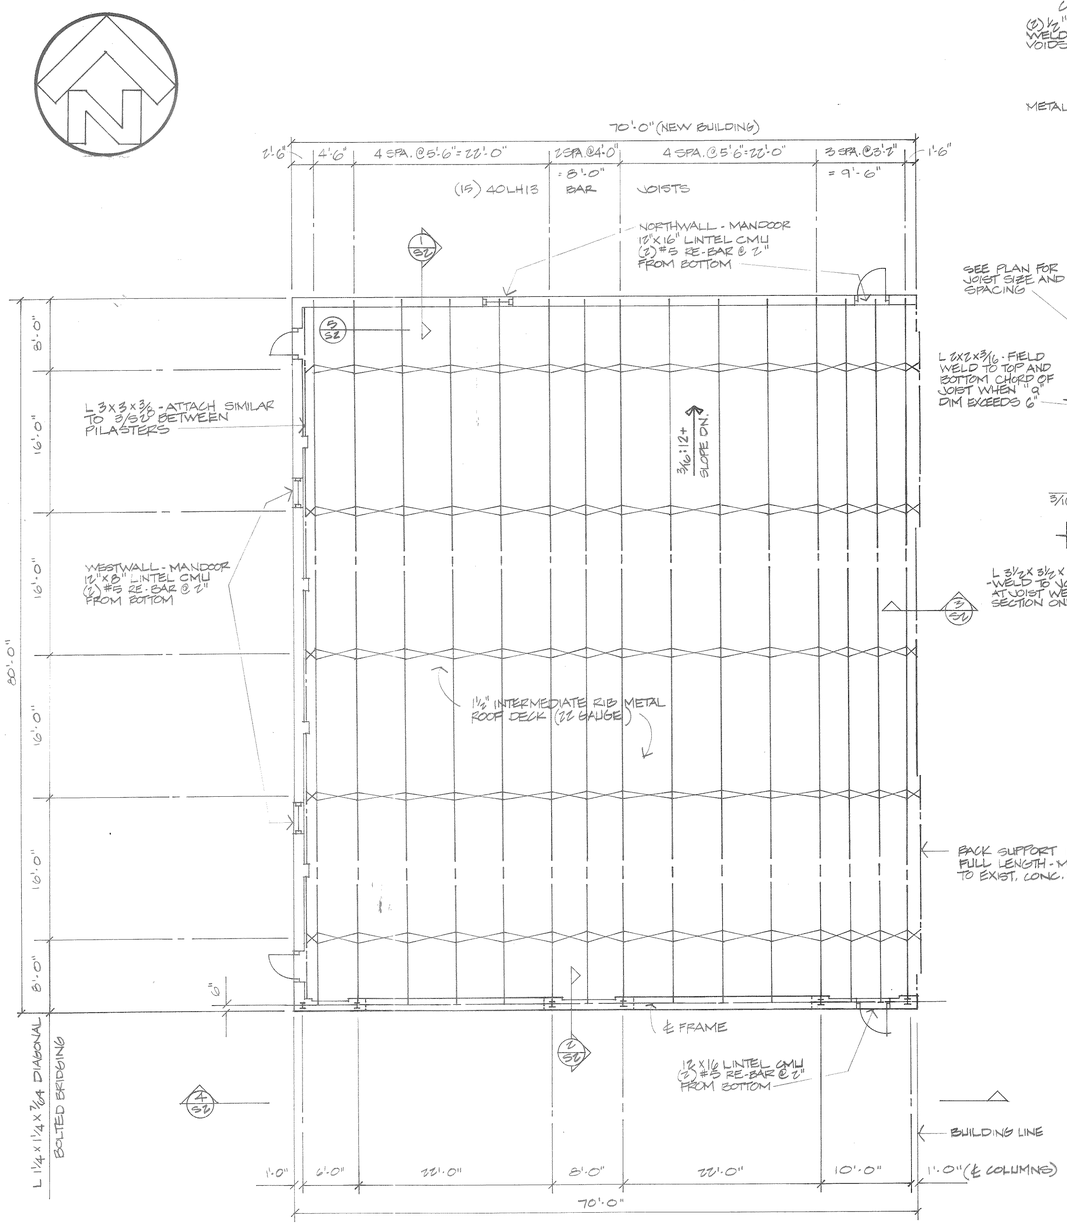

1 / S1 ROOF PLAN & STEEL FRAMING
1/8" = 1'-0"

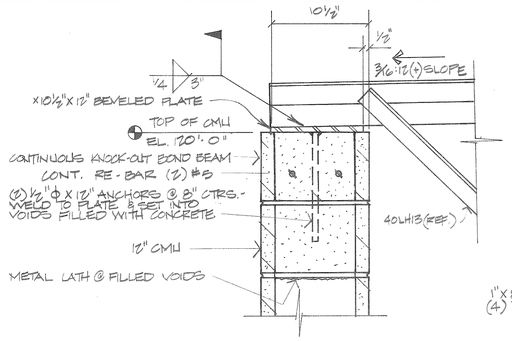

1 / S2 DETAIL @ LOW END
1½" = 1'-0"

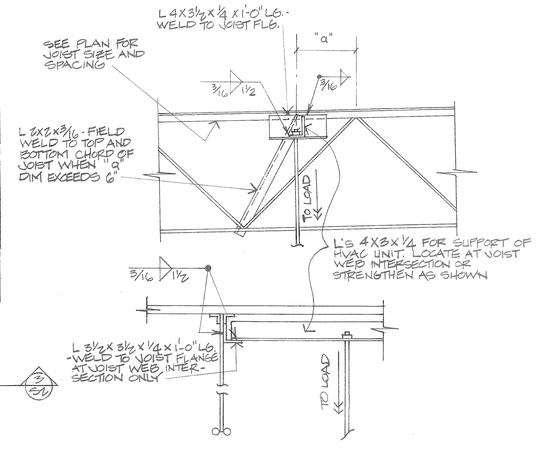

3 / S2 HVAC SUPPORT DETAIL

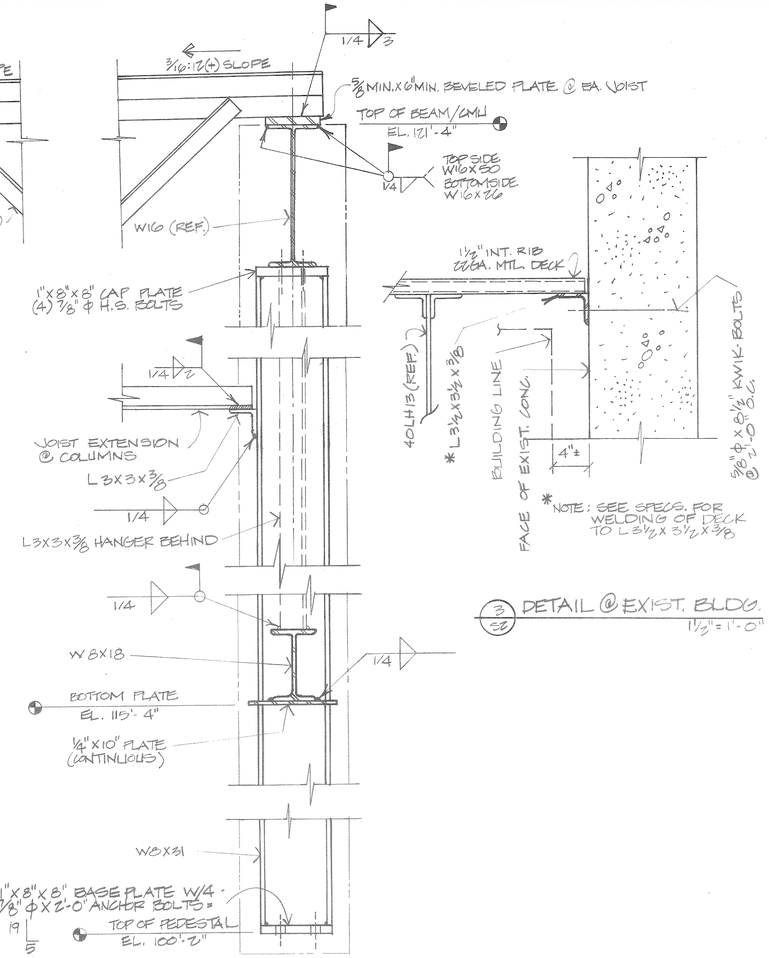

2 / S2 DETAIL @ HIGH END
1½" = 1'-0"

3 / S2 DETAIL @ EXIST. BLDG.
1½" = 1'-0"

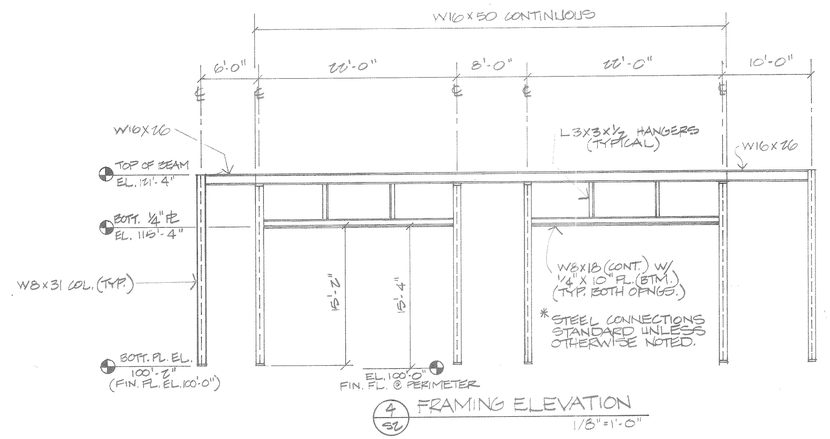

4 / S2 FRAMING ELEVATION
1/8" = 1'-0"

NO.	BY	DATE	REVISIONS	ITEM	DESIGN	CHECKED

SEH
ENGINEERS ■ ARCHITECTS ■ PLANNERS

LINCOLN COUNTY
VEHICLE STORAGE ADDITION
TOMAHAWK, WISCONSIN

ROOF FRAMING PLAN

FILE NO. 89003
DATE AUG. 88

S2