STATE PROJECT NUMBER	SHEET NO.
9994-02-70	5

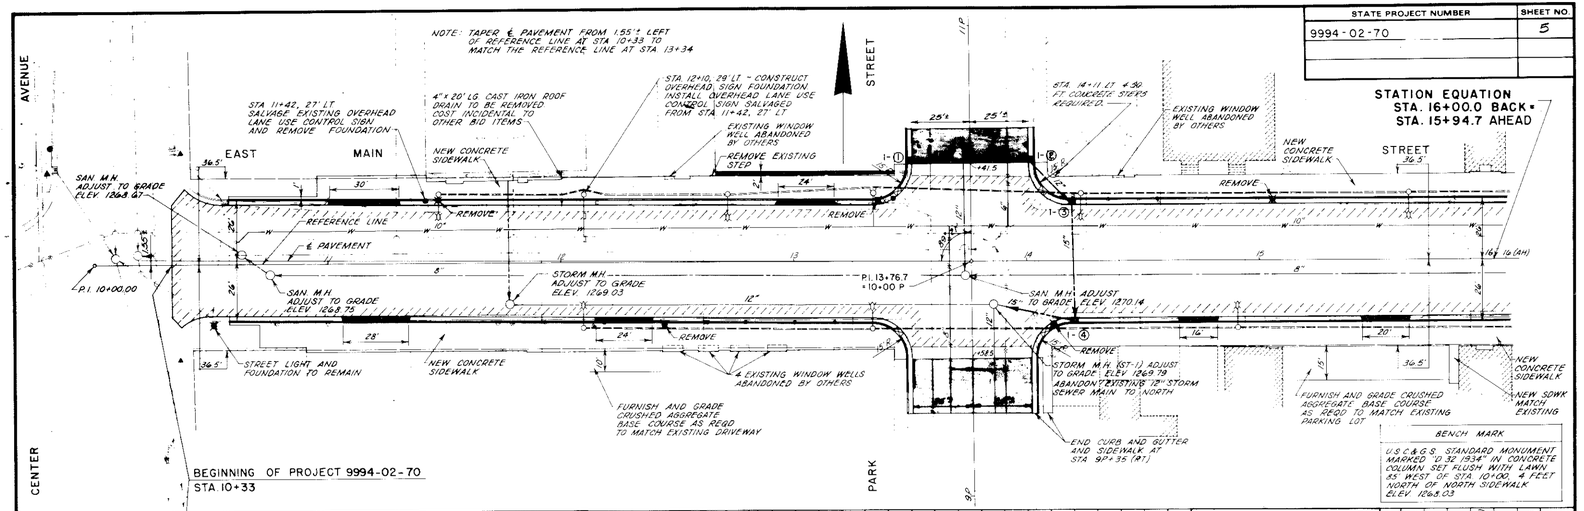

NOTE: CURB ELEVATIONS SHOWN ARE TO TOP OF CURB.
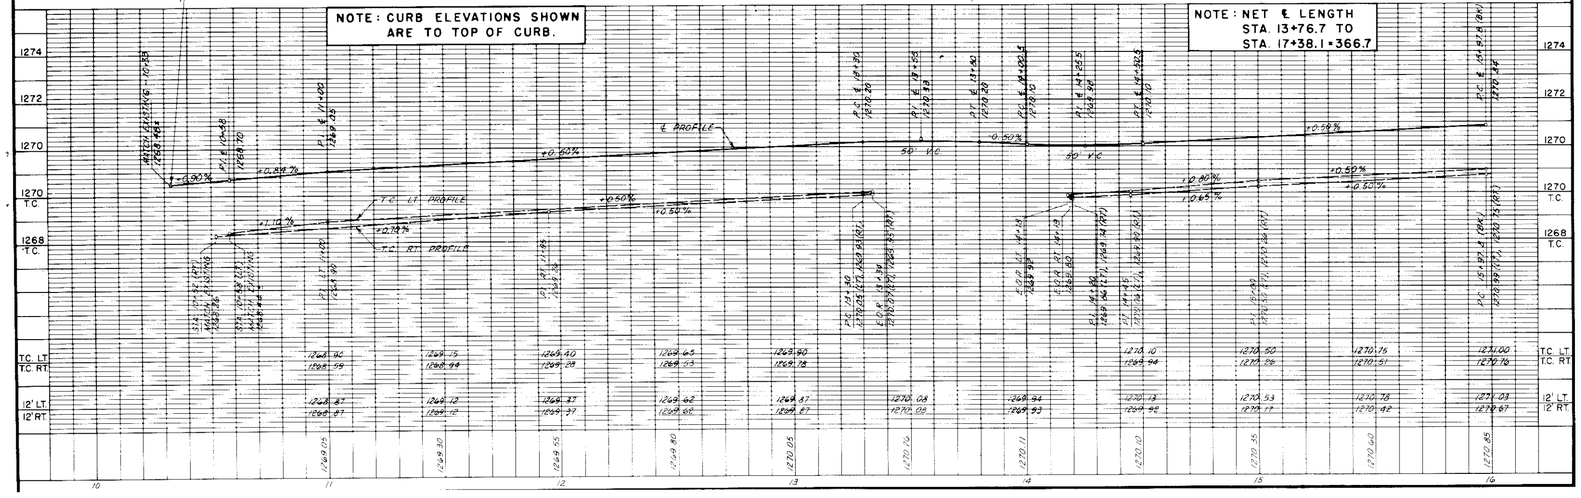
NOTE: NET ℄ LENGTH STA. 13+76.7 TO STA. 17+38.1 = 366.7