COUNTY AND HIGHWAY	ROUTE AND SECTION	CLASS AND AGREEMENT STATE	FEDERAL	B. P. R. REGION DIVISION	SHEET NUMBER	TOTAL SHEETS
35 2	13.0	21.8		4 WIS.	4 6	
CONST. PROJECT						

ID 9305-2-21

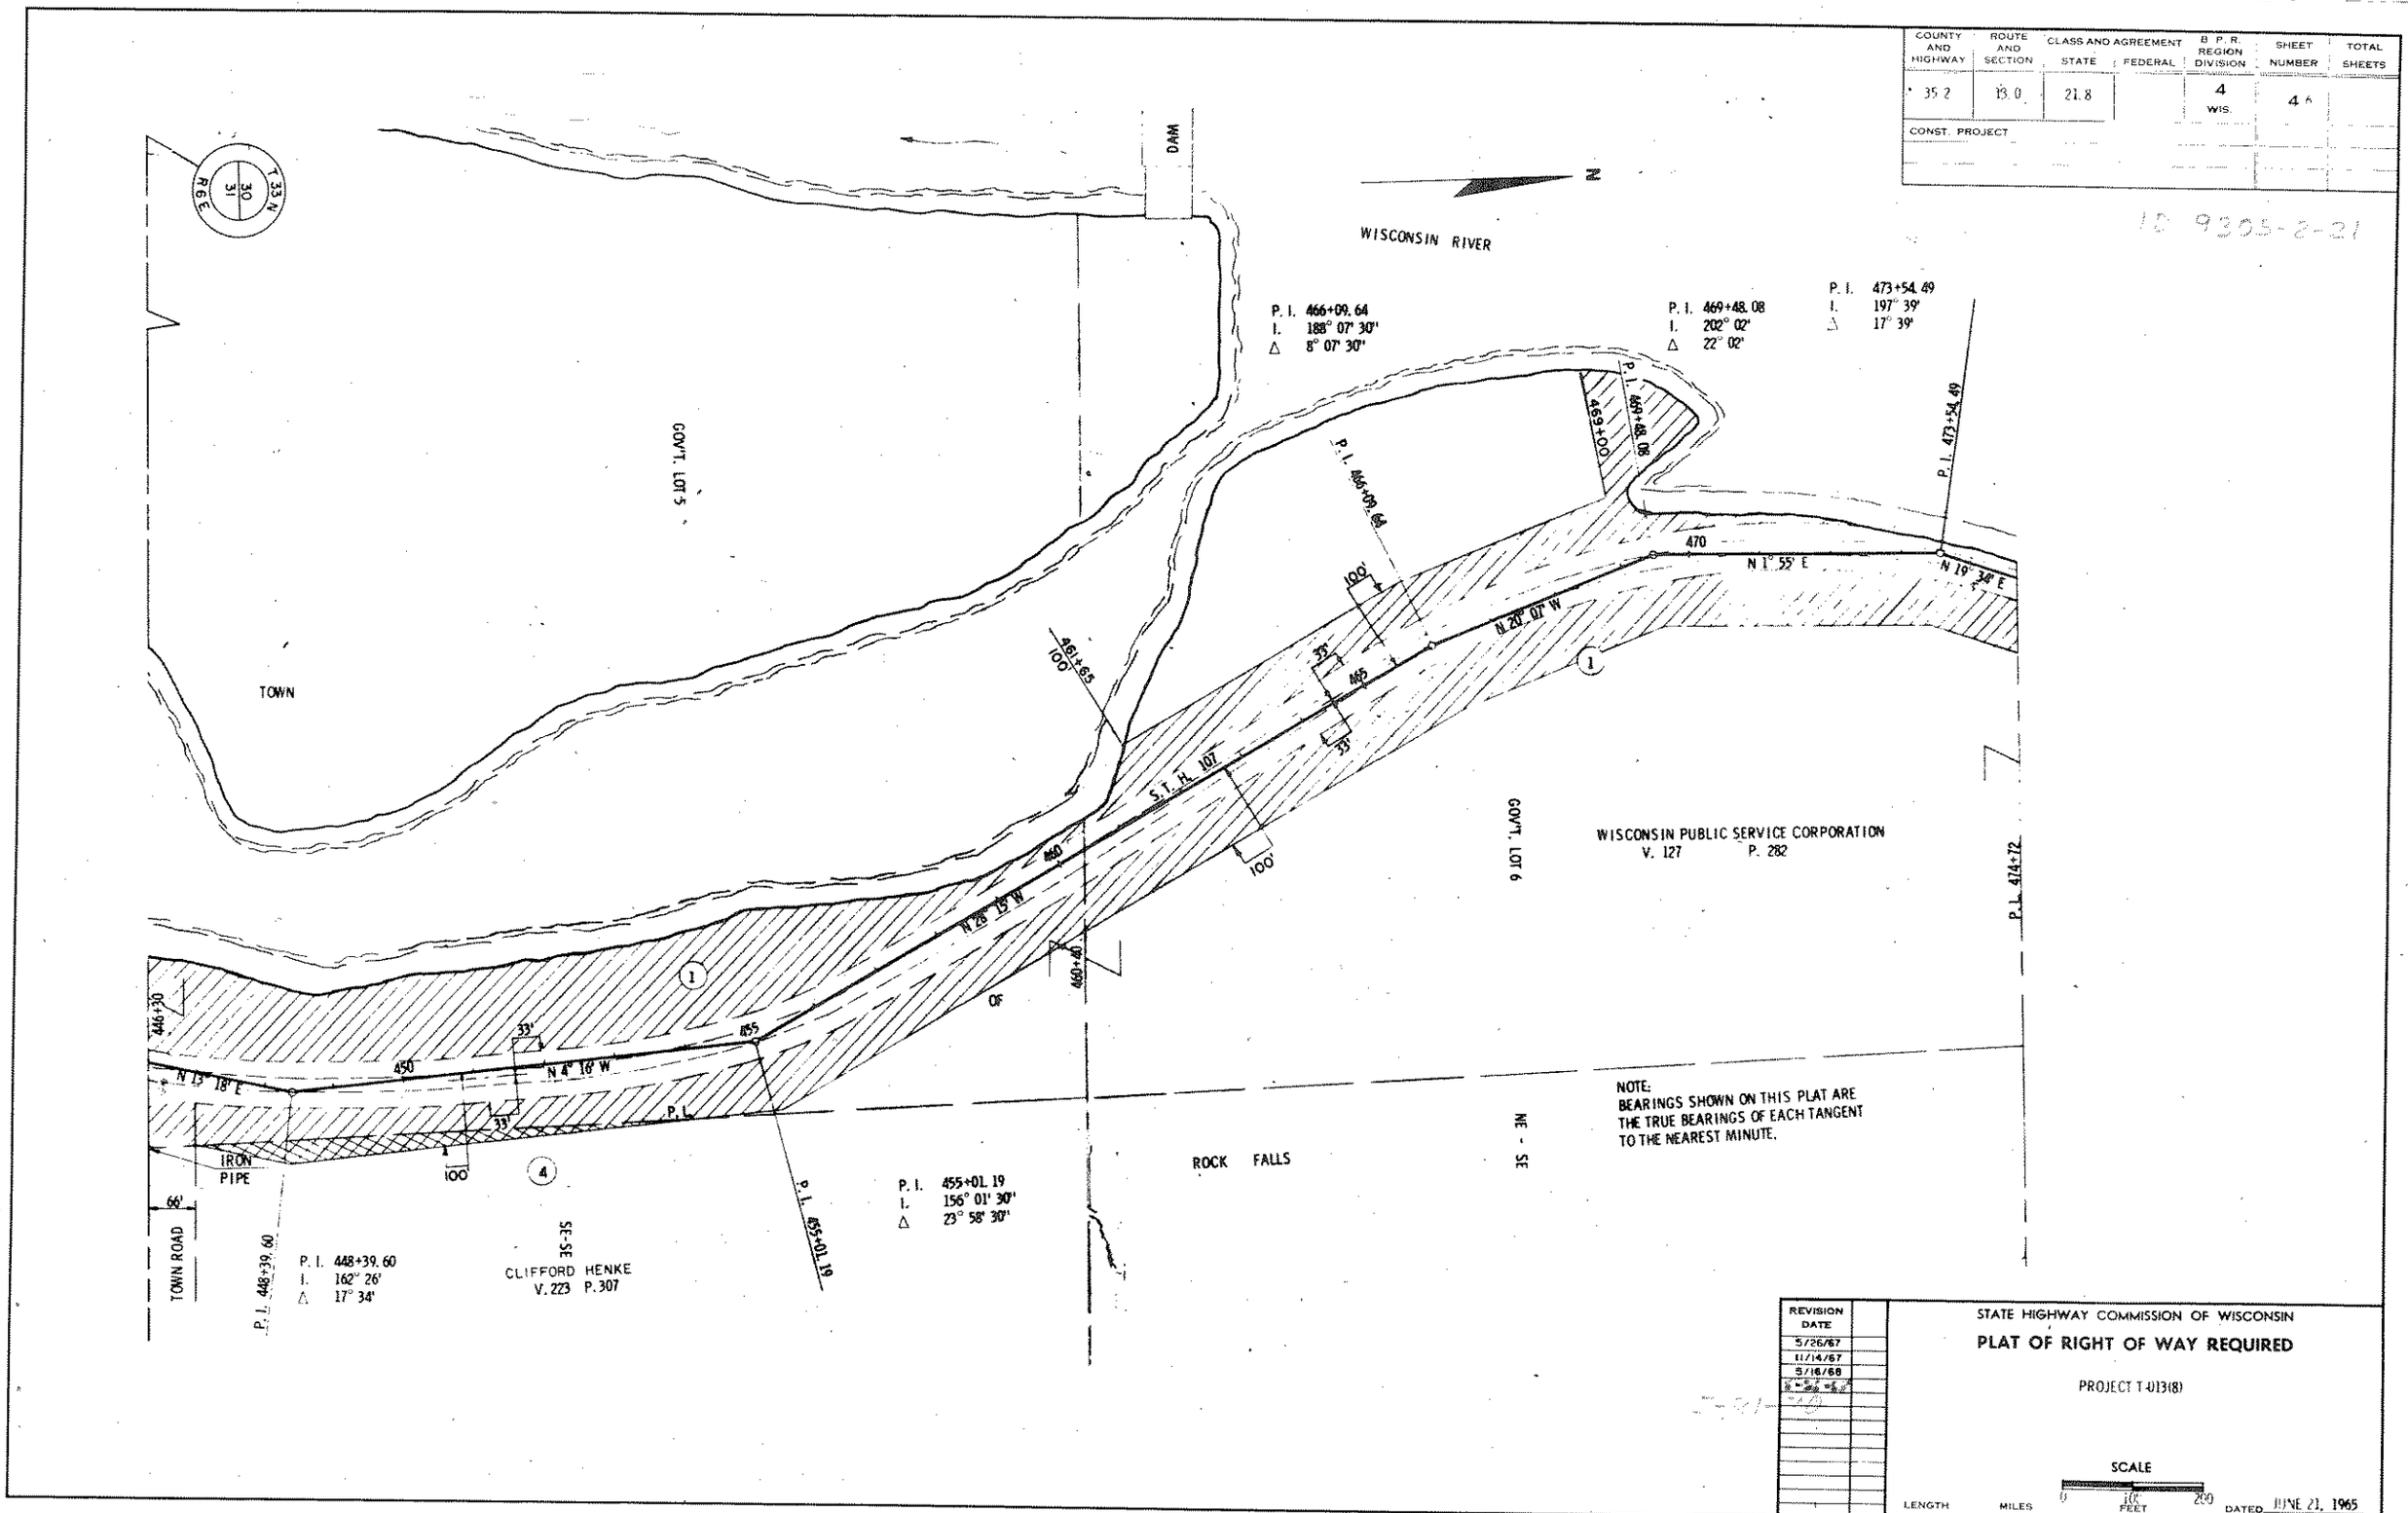

REVISION DATE
5/26/67
11/14/67
5/16/68

STATE HIGHWAY COMMISSION OF WISCONSIN

PLAT OF RIGHT OF WAY REQUIRED

PROJECT T-013(8)

SCALE

LENGTH MILES 0 100 200 FEET DATED JUNE 21, 1965

RIGHT OF WAY STA. 446+30 STA. 474+72