COUNTY AND HIGHWAY	ROUTE AND SECTION	CLASS AND AGREEMENT		B. P. R. REGION DIVISION	SHEET NUMBER	TOTAL SHEETS
		STATE	FEDERAL			
35.2	13.0	21.8		4 WIS.	4.7	
CONST. PROJECT						

9305-2-21

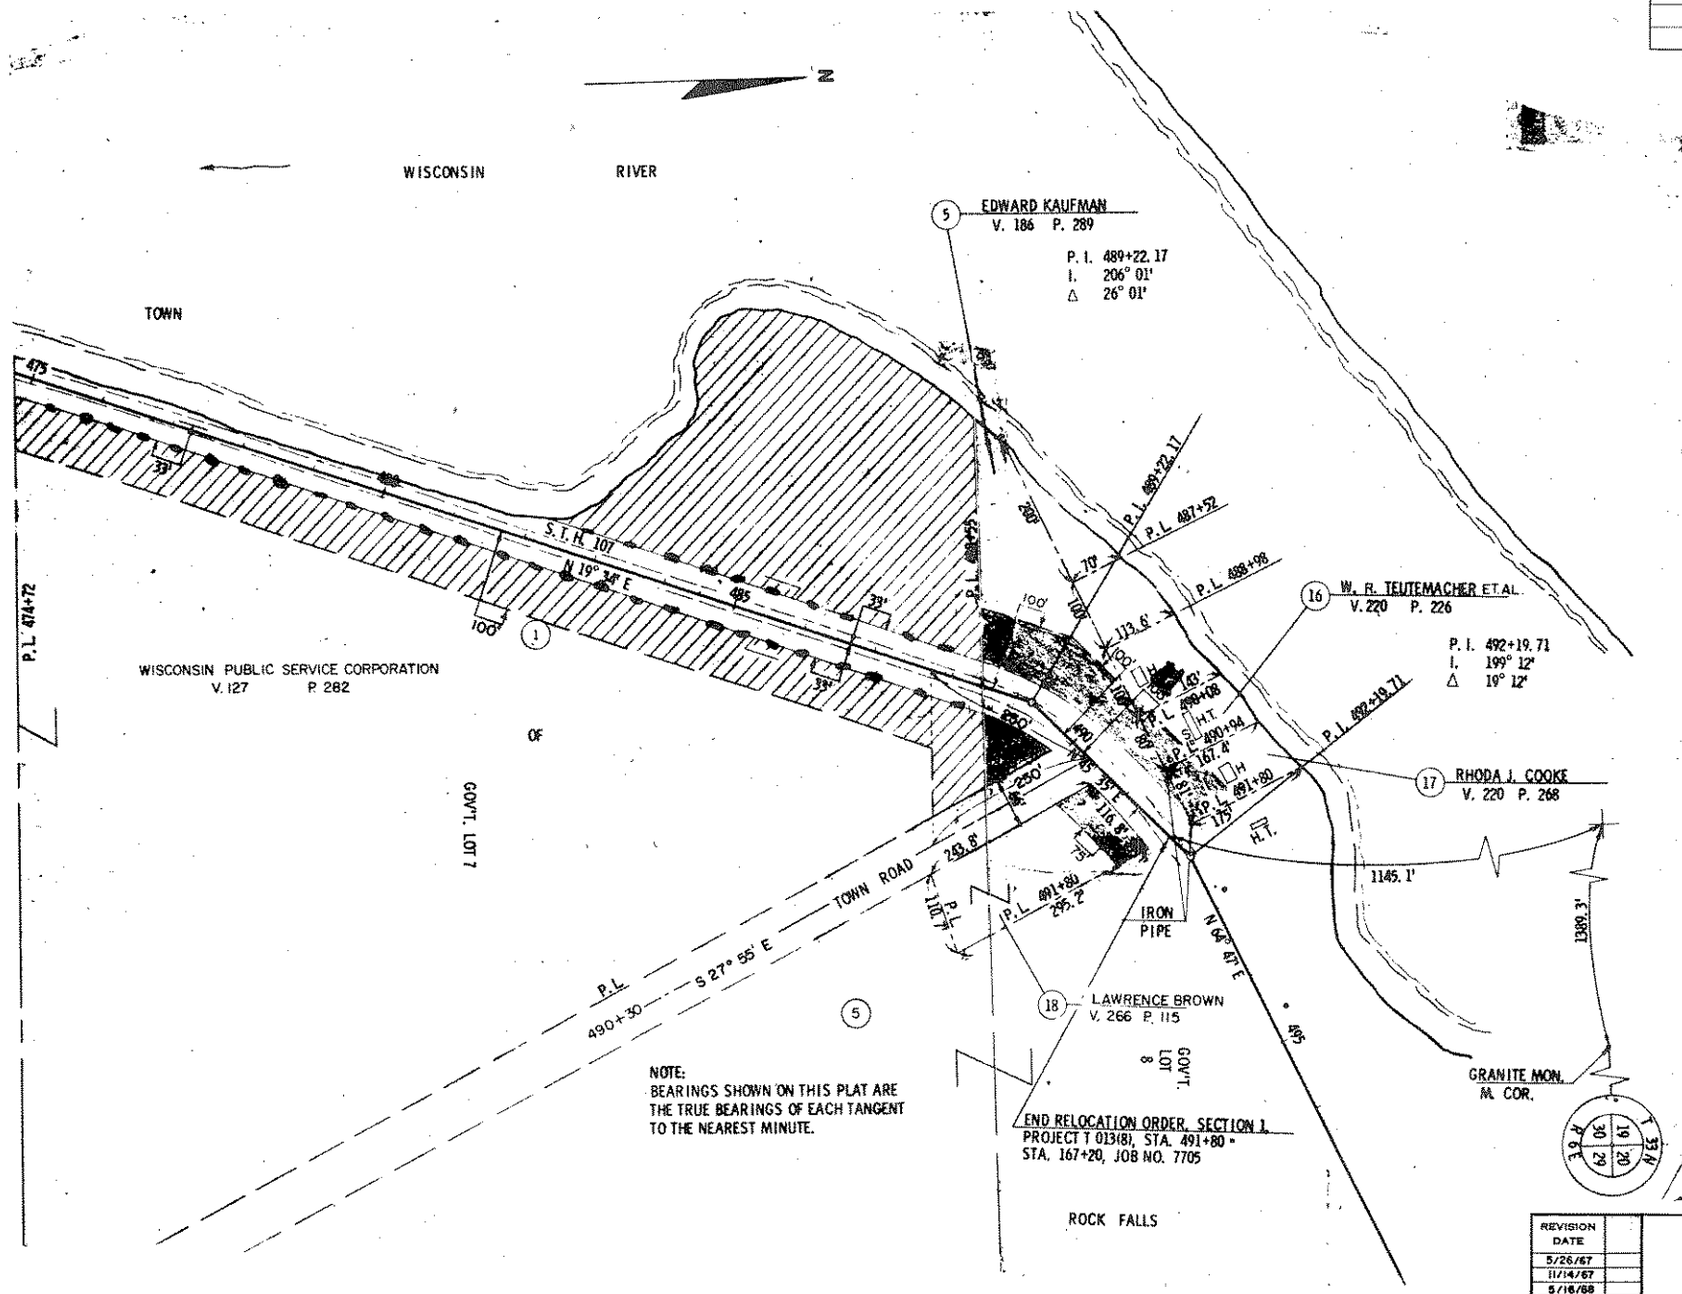

REVISION DATE	
5/26/67	
11/14/67	
5/16/68	
6/26/68	
5/21/70	

STATE HIGHWAY COMMISSION OF WISCONSIN

PLAT OF RIGHT OF WAY REQUIRED

PROJECT T 013(8)

SCALE

LENGTH MILES 0 100 200 FEET

DATED JUNE 21, 1965

RIGHT OF WAY STA. 474+72 - STA. 491+80