COUNTY AND HIGHWAY	ROUTE AND SECTION	CLASS AND AGREEMENT STATE	CLASS AND AGREEMENT FEDERAL	B. P. R. REGION DIVISION	SHEET NUMBER	TOTAL SHEETS
35.2	13.0	21.8		4 WIS	4 10	

CONST. PROJECT

ID 9305-2-21

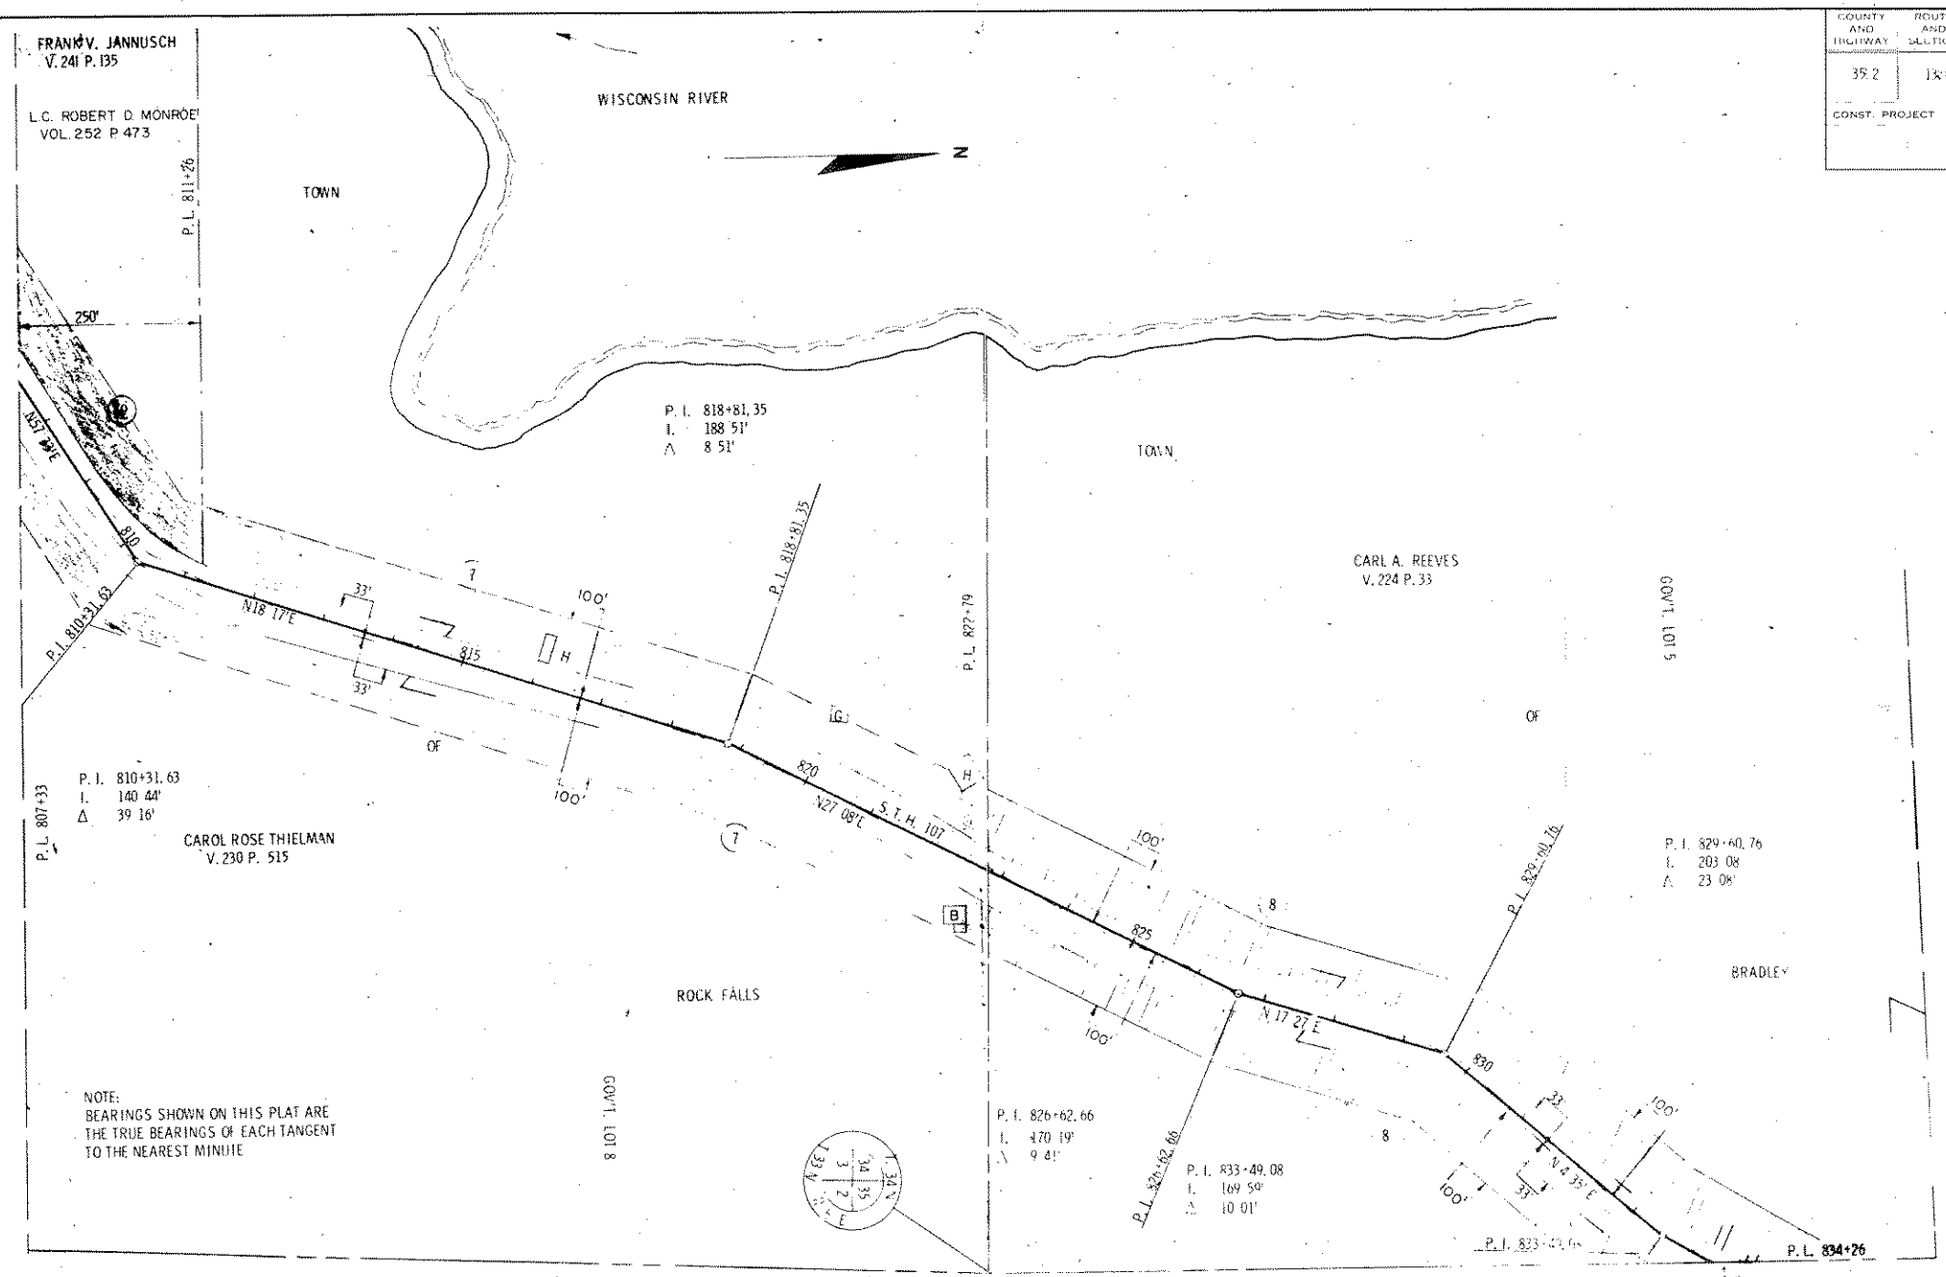

REVISION DATE	
5/26/67	
11/14/67	N.C.
5/16/68	
6/26/68	
5-21-70	

STATE HIGHWAY COMMISSION OF WISCONSIN

PLAT OF RIGHT OF WAY REQUIRED

PROJECT I 013(8)

SCALE

LENGTH MILES FEET DATED: [illegible]

RIGHT OF WAY S.A. 107+33 - STA. 834+26