COUNTY AND HIGHWAY	ROUTE AND SECTION	CLASS AND AGREEMENT STATE	CLASS AND AGREEMENT FEDERAL	B.P.R. REGION DIVISION	SHEET NUMBER	TOTAL SHEETS
35.2	13.0	21.8		4 WIS	4.9	
CONST PROJECT						

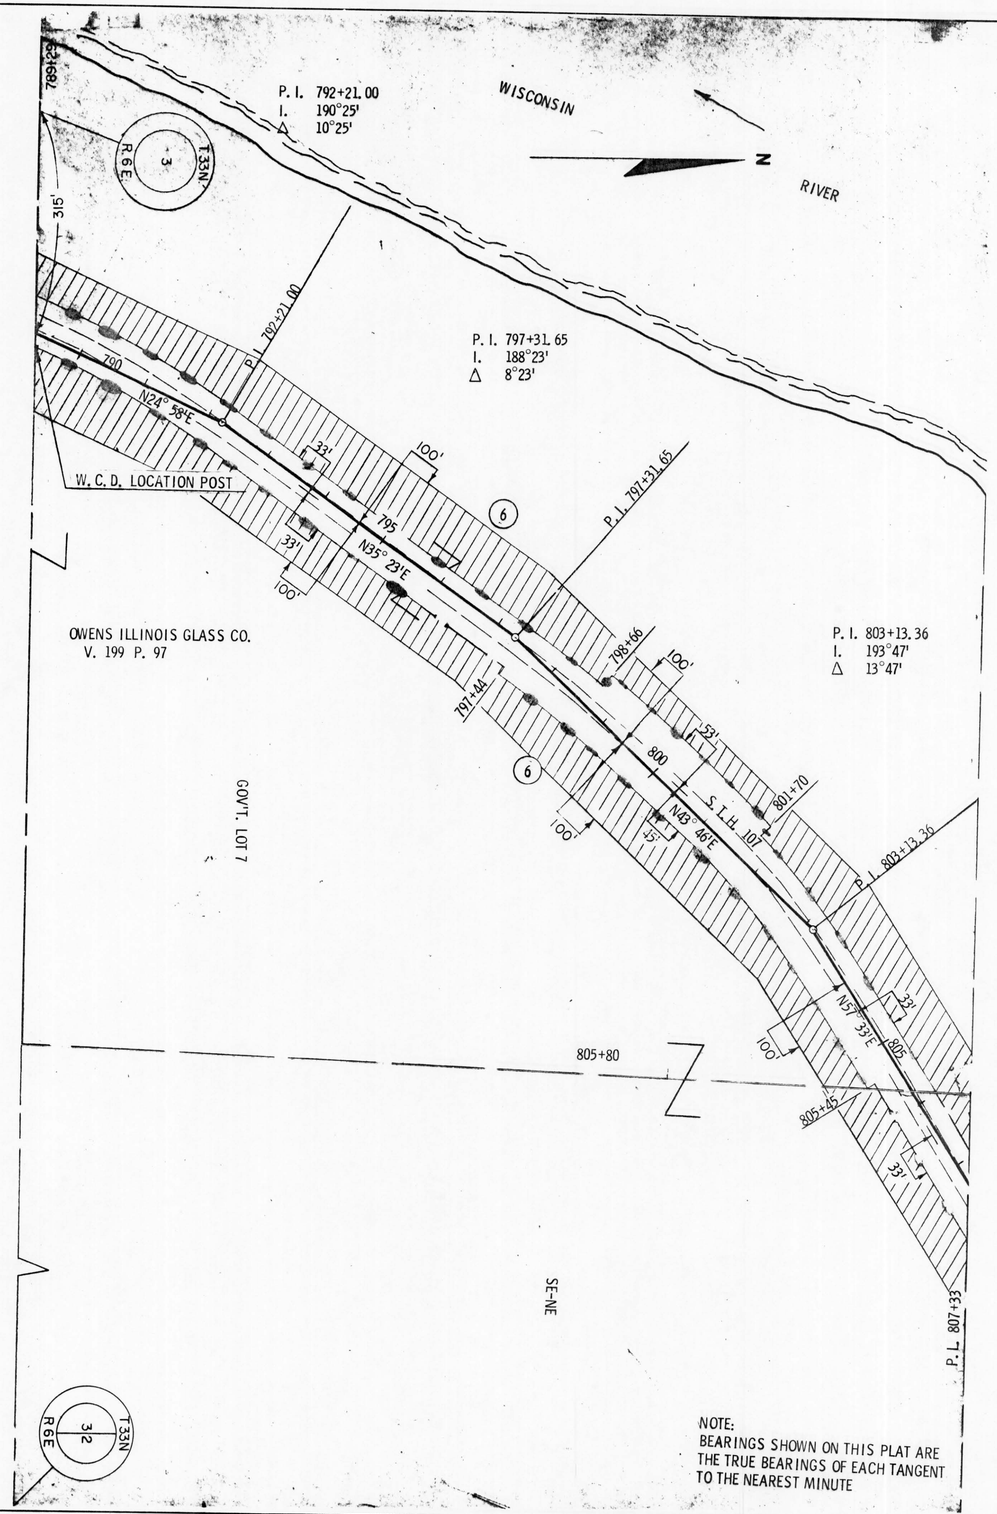

REVISION DATE	
5/26/67	
11/14/67	
5/16/68	
6/26/68	N.C.
5/21/70	N.C.

STATE HIGHWAY COMMISSION OF WISCONSIN

PLAT OF RIGHT OF WAY REQUIRED

PROJECT T 013(8)

SCALE

0 100 200 FEET

LENGTH MILES

DATED JUNE 21, 1965

RIGHT OF WAY STA. 789+29 - STA. 807+33