REVISION DATE		PROJECT I.D.	SHEET NUMBER	TOTAL SHEETS
7/15/69		9031 1 21		
1/22/70		FEDERAL PROJECT DESIGNATION		
4/21/70		T 0189(12)	4.13	
9/21/71	NC			
6/16/78		PLAT OF RIGHT OF WAY REQUIRED		
10/16/86	NC	S.T.H. 17 LINCOLN COUNTY		
		SCALE 0 100 200 Ft.		
		DATE FEB 26, 1969		
CONST. PROJECT				

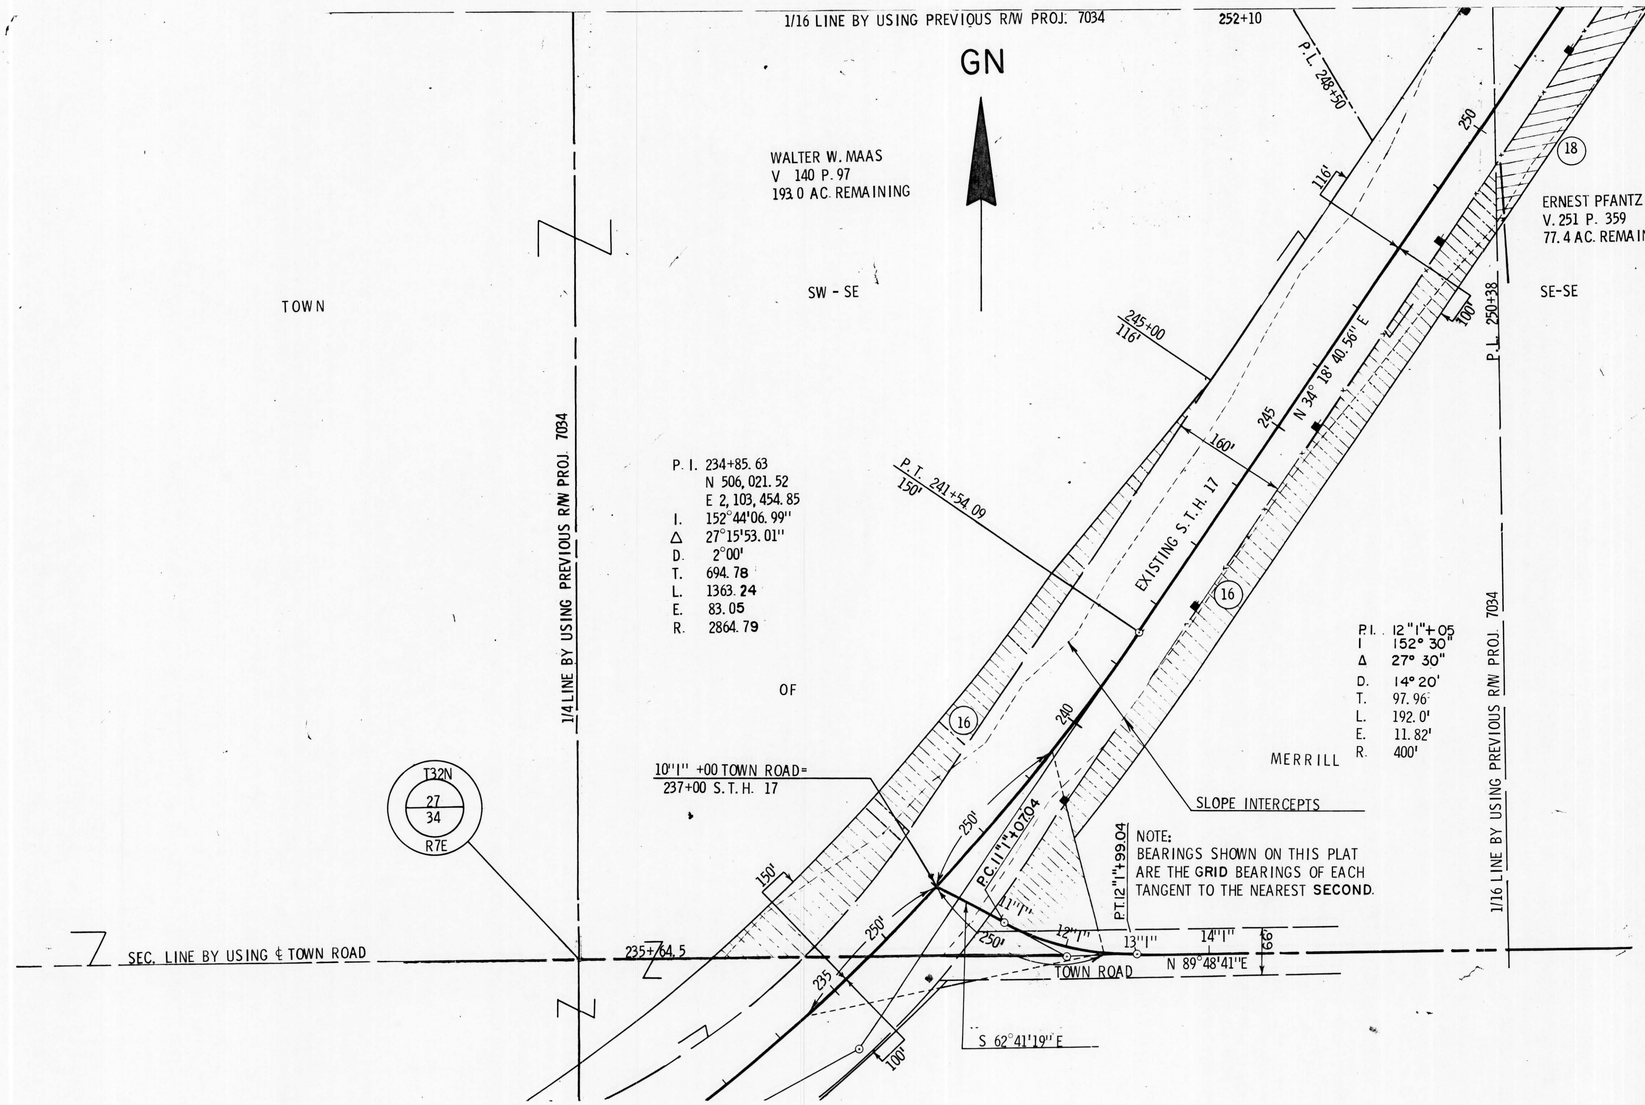

Project I.D. 9031 1 21
Federal Project T 0189(12)