COUNTY AND HIGHWAY	ROUTE AND SECTION	CLASS AND AGREEMENT STATE	CLASS AND AGREEMENT FEDERAL	FEDERAL DIVISION OFFICE	SHEET NUMBER	TOTAL SHEETS
35.2	189.0	21.7 (3.7)		4	4	
CONST. PROJECT						

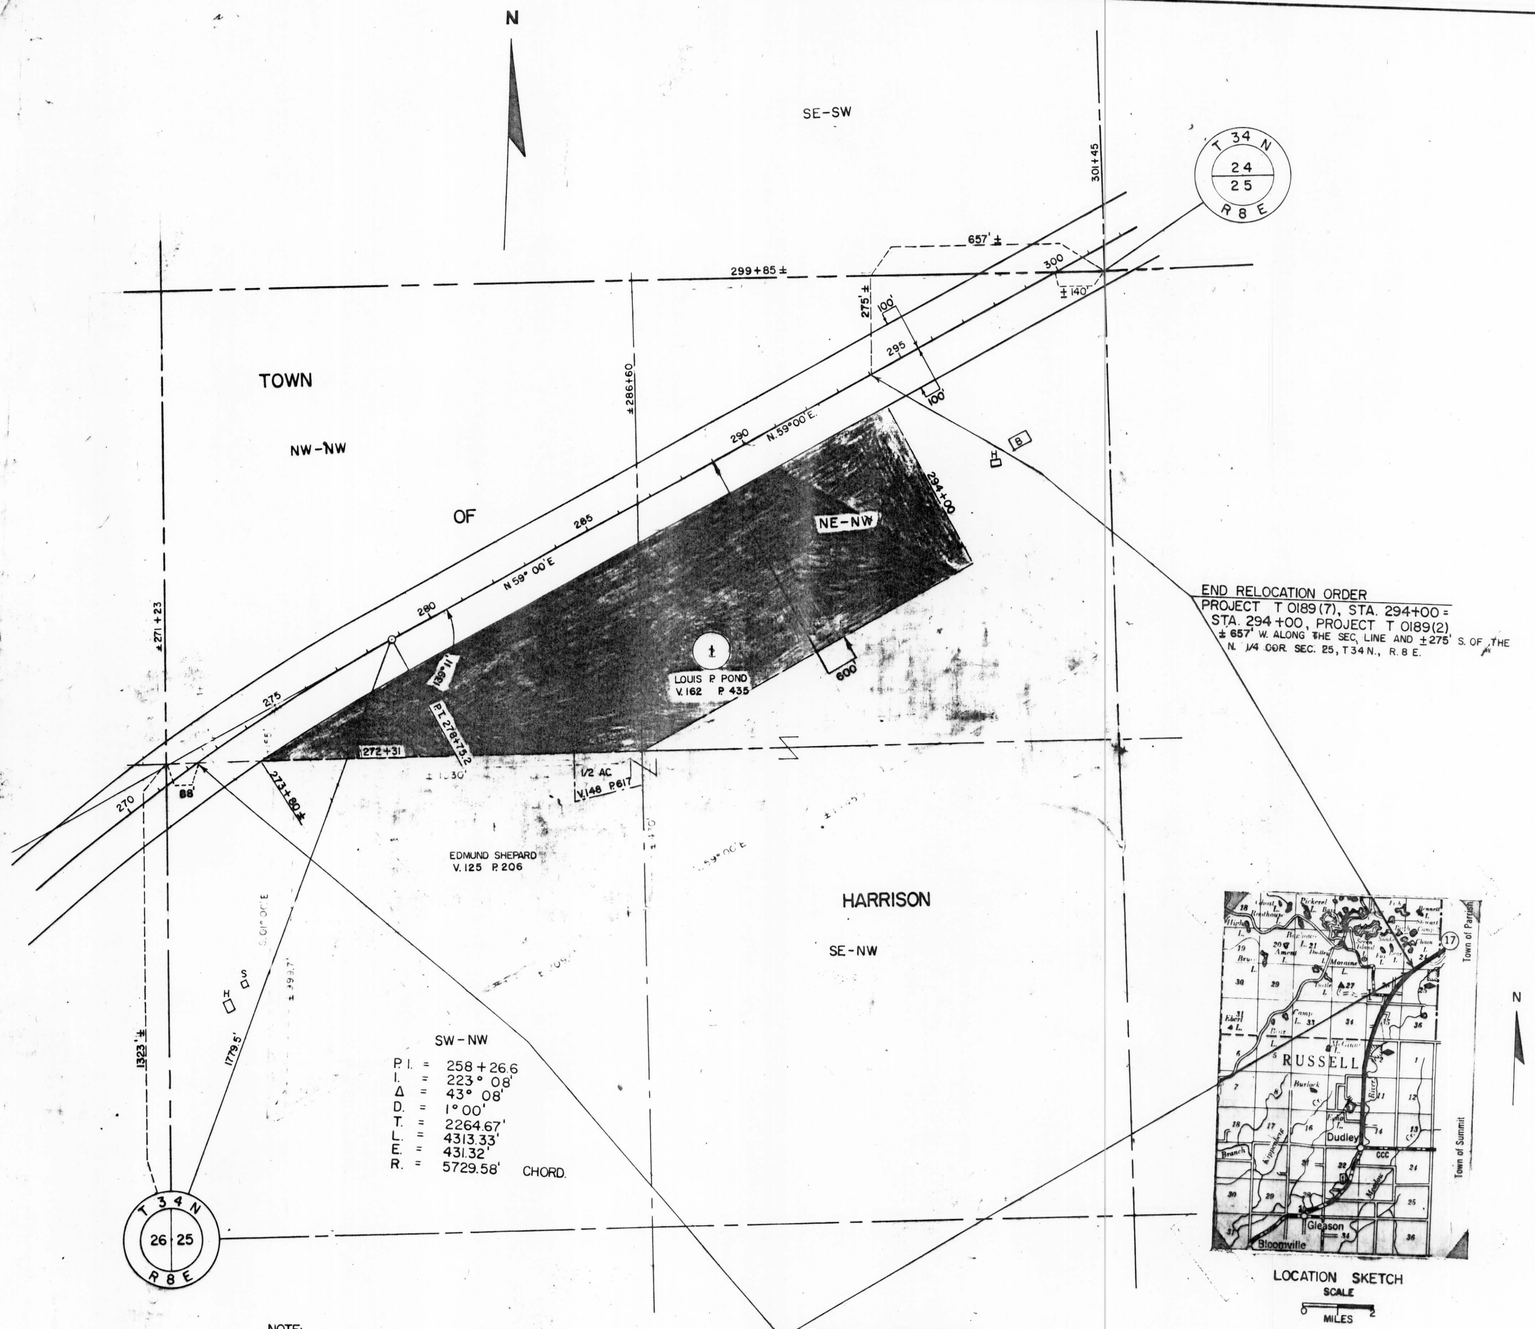

END RELOCATION ORDER
PROJECT T 0189(7), STA. 294+00 = STA. 294+00, PROJECT T 0189(2)
± 657' W. ALONG THE SEC. LINE AND ± 275' S. OF THE N. 1/4 COR. SEC. 25, T 34 N., R. 8 E.

BEGIN RELOCATION ORDER
PROJECT T 0189(7), STA. 272+31 = STA. 272+31, PROJECT T 0189(2)
± 1323' N. ALONG THE SEC. LINE AND ± 88' E. OF THE W. 1/4 COR. SEC. 25, T. 34 N., R. 8 E.

NOTE:
BEARINGS SHOWN ON THIS PLAT ARE THE MAGNETIC BEARING OF EACH TANGENT TO THE NEAREST MINUTE.

SCHEDULE OF LANDS AND INTERESTS REQUIRED

PARCEL NUMBER	SHEET NUMBER	OWNER	INTERESTS REQUIRED	ACRES
1	4	LOUIS P. POND	SCENIC EASEMENT	17.68

LOCATION SKETCH
SCALE
0 1 2
MILES

STANDARD	ABBREVIATIONS
AC.	ACRE
B.	BARN
CONST.	CONSTRUCTION
COR.	CORNER
D.	DEGREE OF CURVE
E.	EXTERNAL DISTANCE
L.	LENGTH OF CURVE
NE.	NORTHEAST
NW.	NORTHWEST
P.I.	POINT OF INTERSECTION
P.T.	POINT OF TANGENTCY
PROJ.	PROJECT
R.	RADIUS
SEC.	SECTION
SE.	SOUTHEAST
SW.	SOUTHWEST
STA.	STATION
T.	TANGENT LENGTH OF CURVE

REVISION DATE	

STATE HIGHWAY COMMISSION OF WISCONSIN

PLAT OF RIGHT OF WAY REQUIRED

PROJECT T 0189(7)

EAST COUNTY LINE-NORTH COUNTY LINE ROAD

S.T.H. 17 LINCOLN COUNTY

SCALE
0 200 400
FEET

LENGTH = 0.410 MILES

DATED JUNE 10, 1963