REVISION DATE		PROJECT I.D.
7/15/69		9031 1 21
1/22/70		FEDERAL PROJECT DESIGNATION
4/21/70	NC	T 0189(12)
9/21/71	NC	
6/16/78		PLAT OF RIGHT OF WAY [illegible]
10/16/86		S.T.H. 17 - LINCOLN [illegible]
1/13/97	NC	SCALE 0 100 200
		DATE FEB.26 [illegible]
CONST PROJECT		

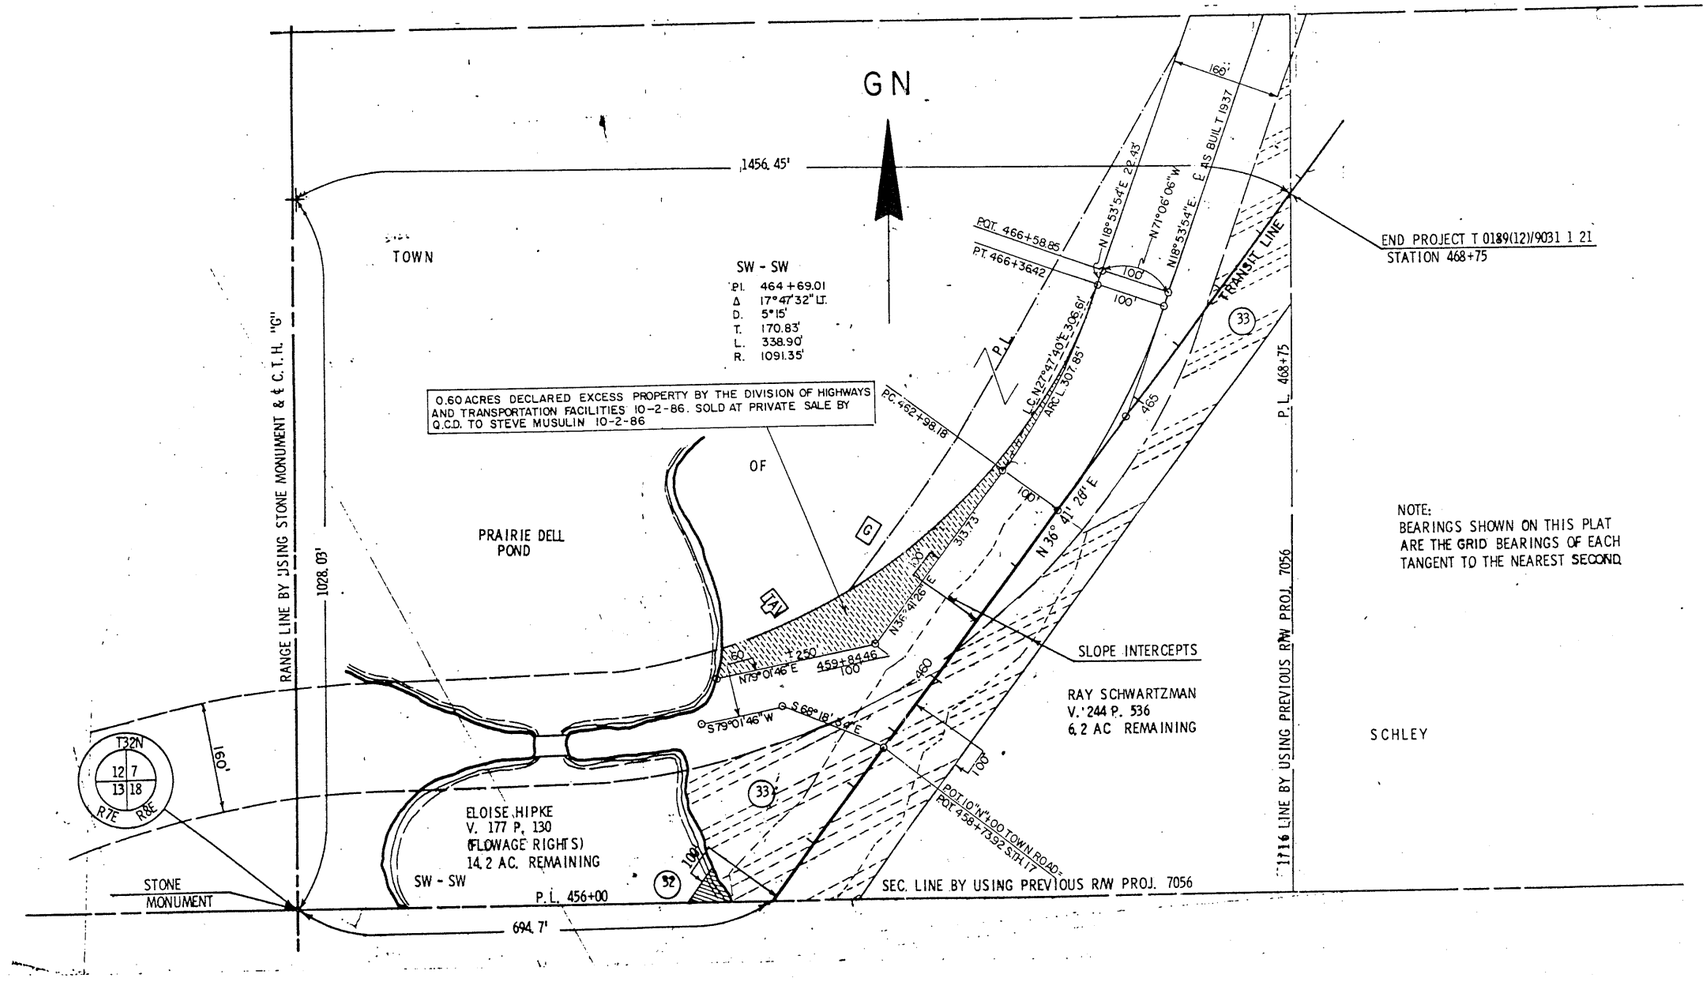

NOTE:
BEARINGS SHOWN ON THIS PLAT ARE THE GRID BEARINGS OF EACH TANGENT TO THE NEAREST SECOND.

Federal Project T-0189(12)