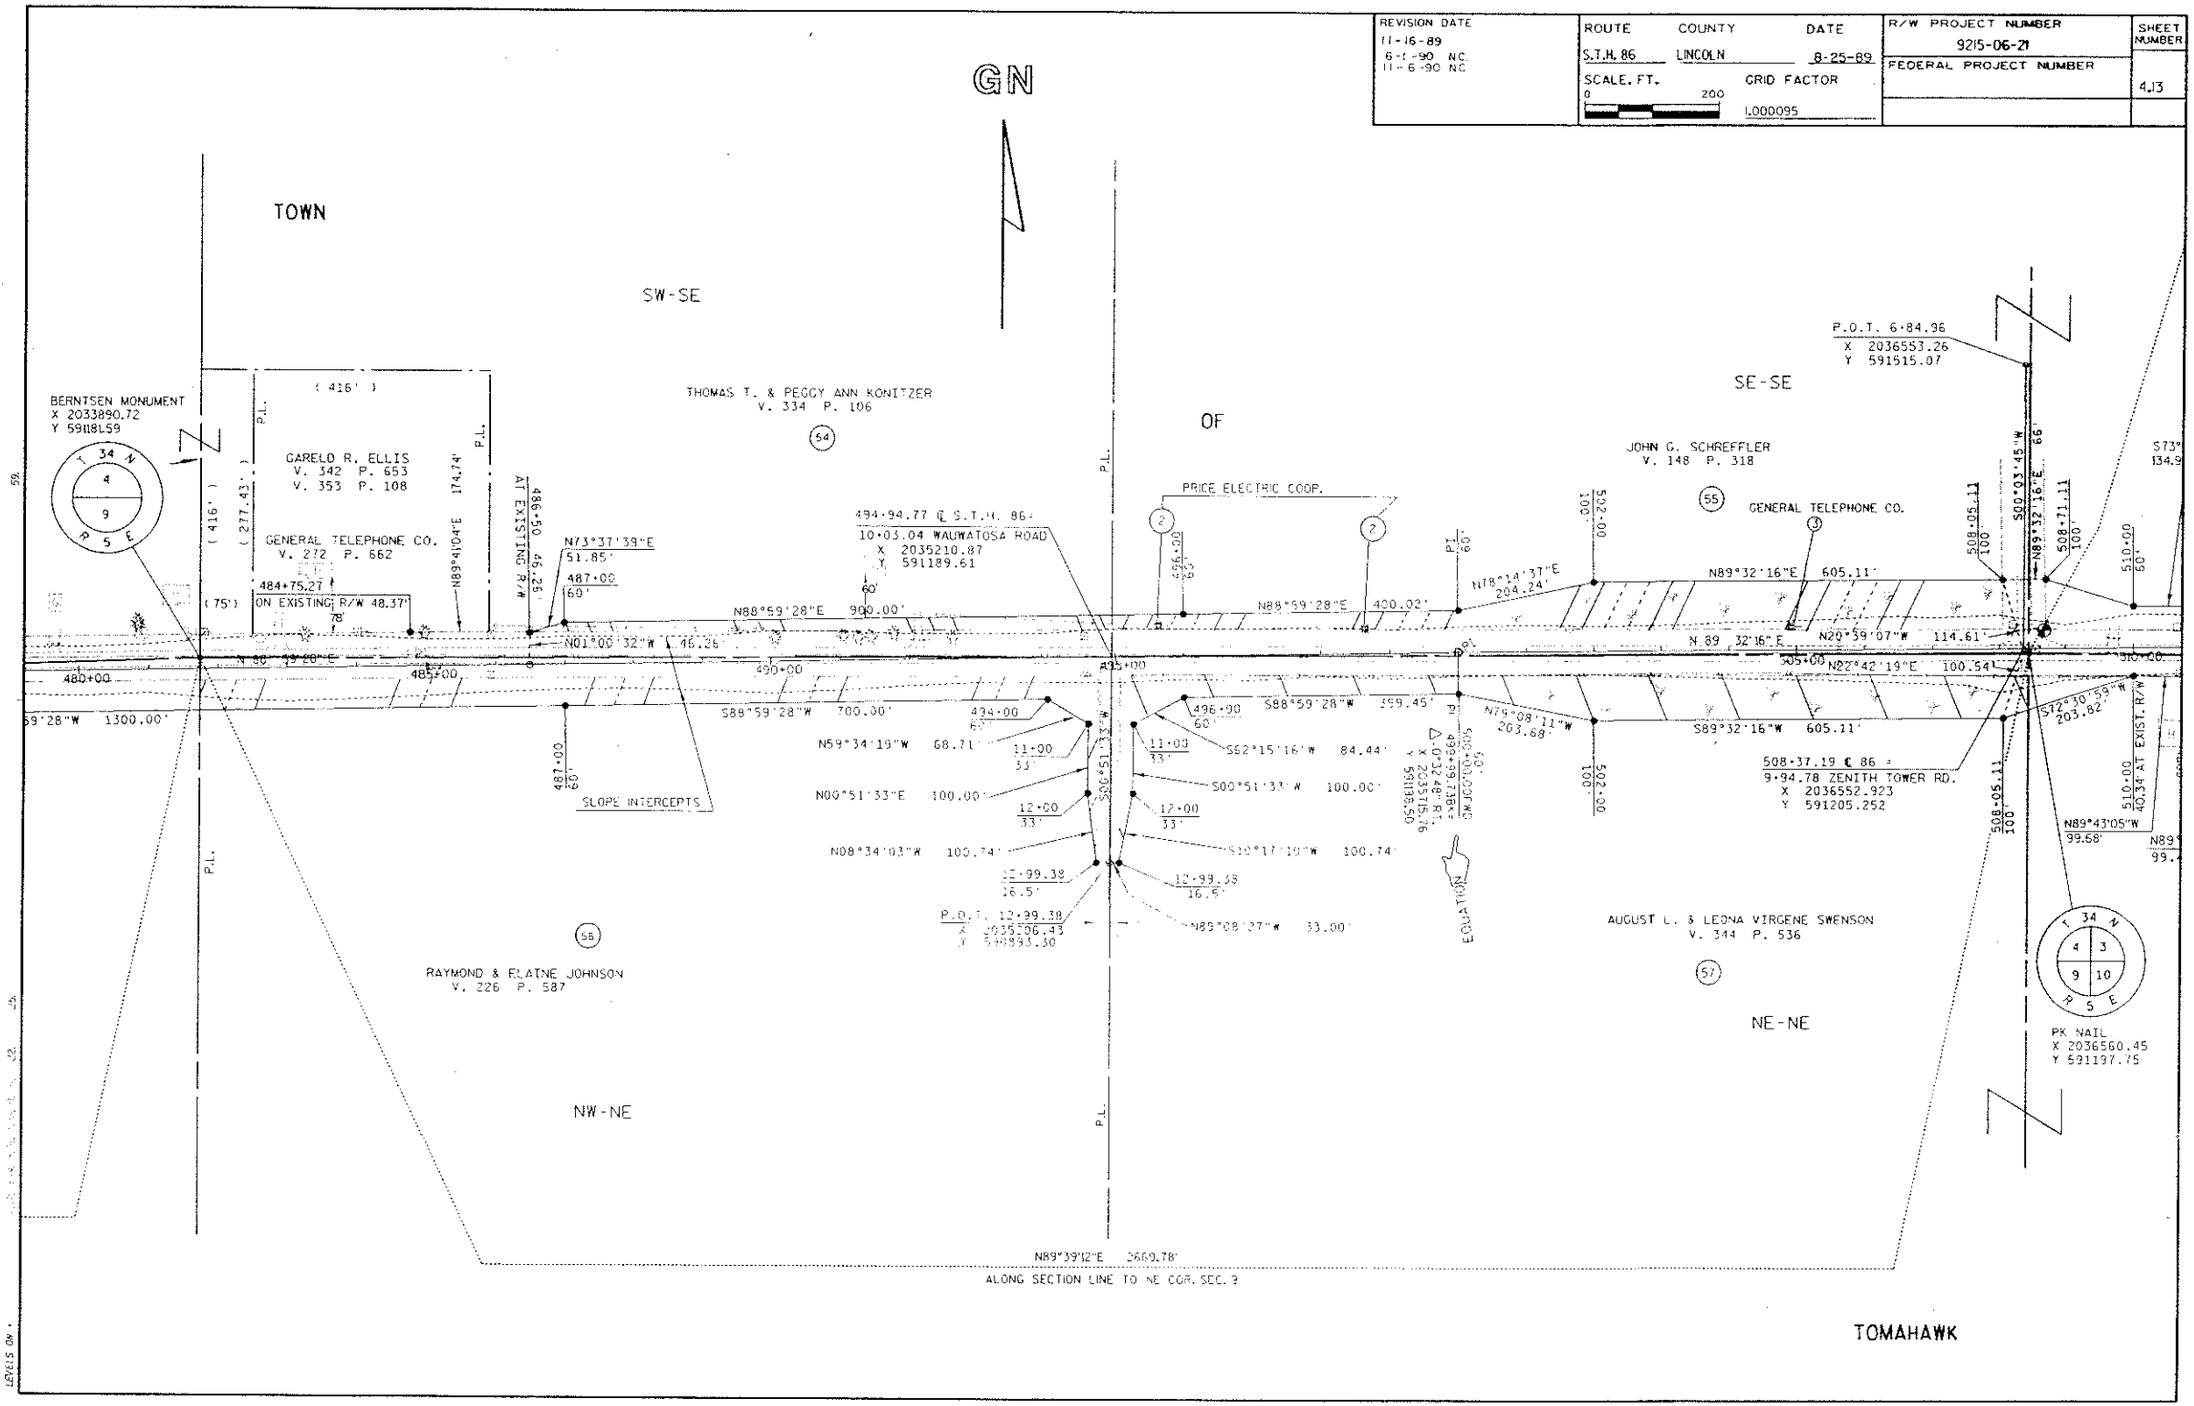REVISION DATE	ROUTE	COUNTY	DATE	R/W PROJECT NUMBER	SHEET NUMBER
11-16-89 6-1-90 NC 11-6-90 NC	S.T.H. 86	LINCOLN	8-25-89	9215-06-21	4.13
	SCALE. FT. 0 200	GRID FACTOR 1.000095		FEDERAL PROJECT NUMBER