REVISION DATE	ROUTE	COUNTY	DATE	R/W PROJECT NUMBER	SHEET NUMBER
11-16-89 6-1-90 N.C. 11-6-90 N.C.	S.T.H. 86	LINCOLN	8-25-89	9215-06-21	
	SCALE. FT. 0 200	GRID FACTOR 1.000095		FEDERAL PROJECT NUMBER	4.18

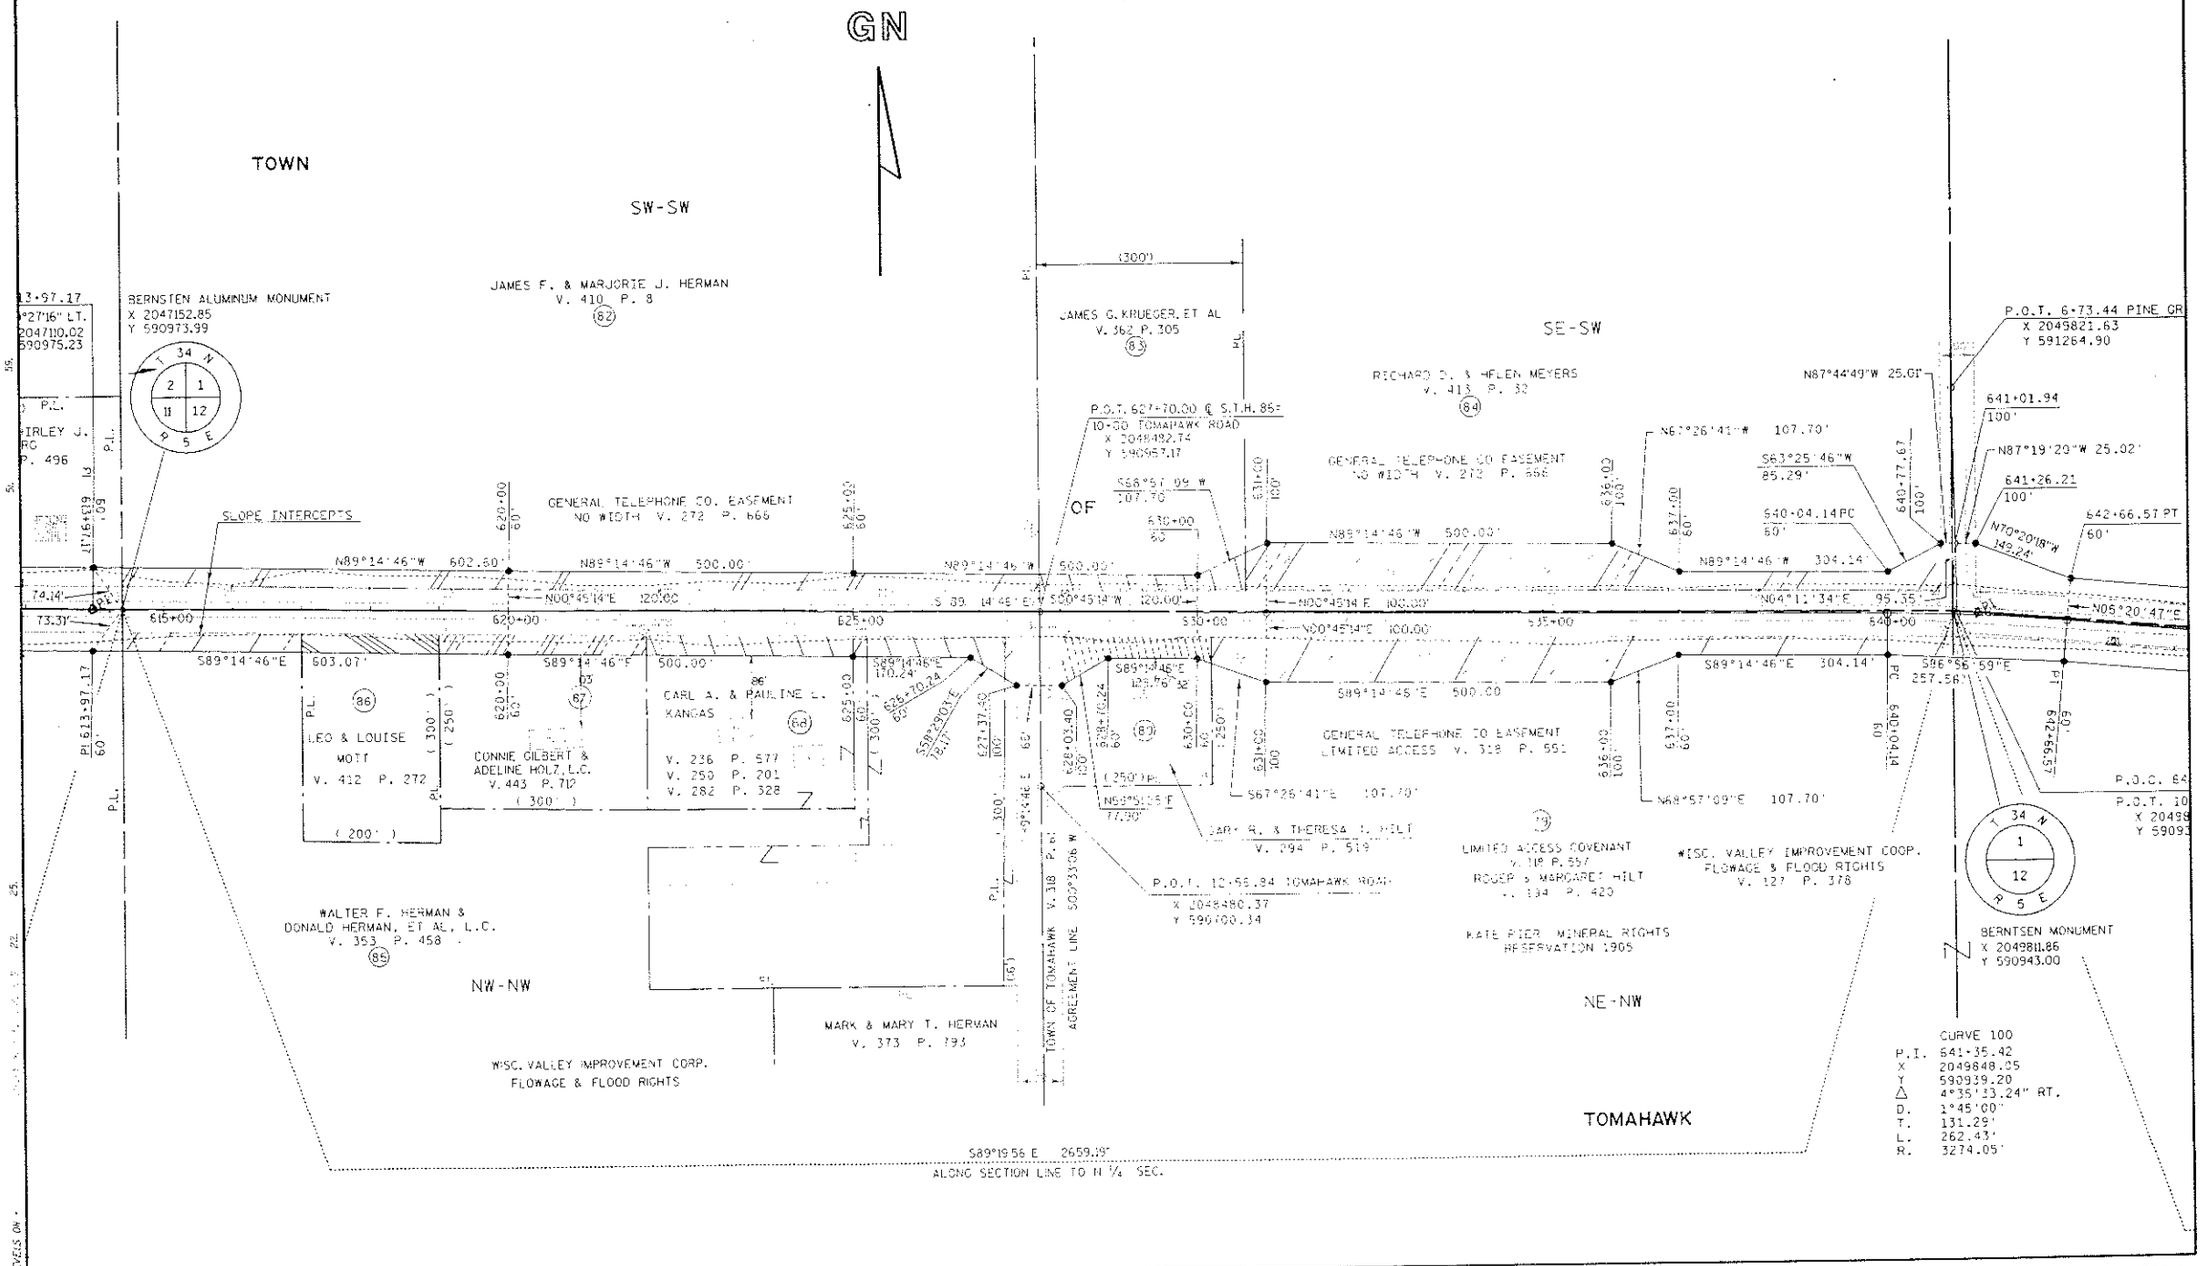

FILE NAME: HDGN:(47.13639215RW16.DGN

WISDOT/CADDS SHEET 75