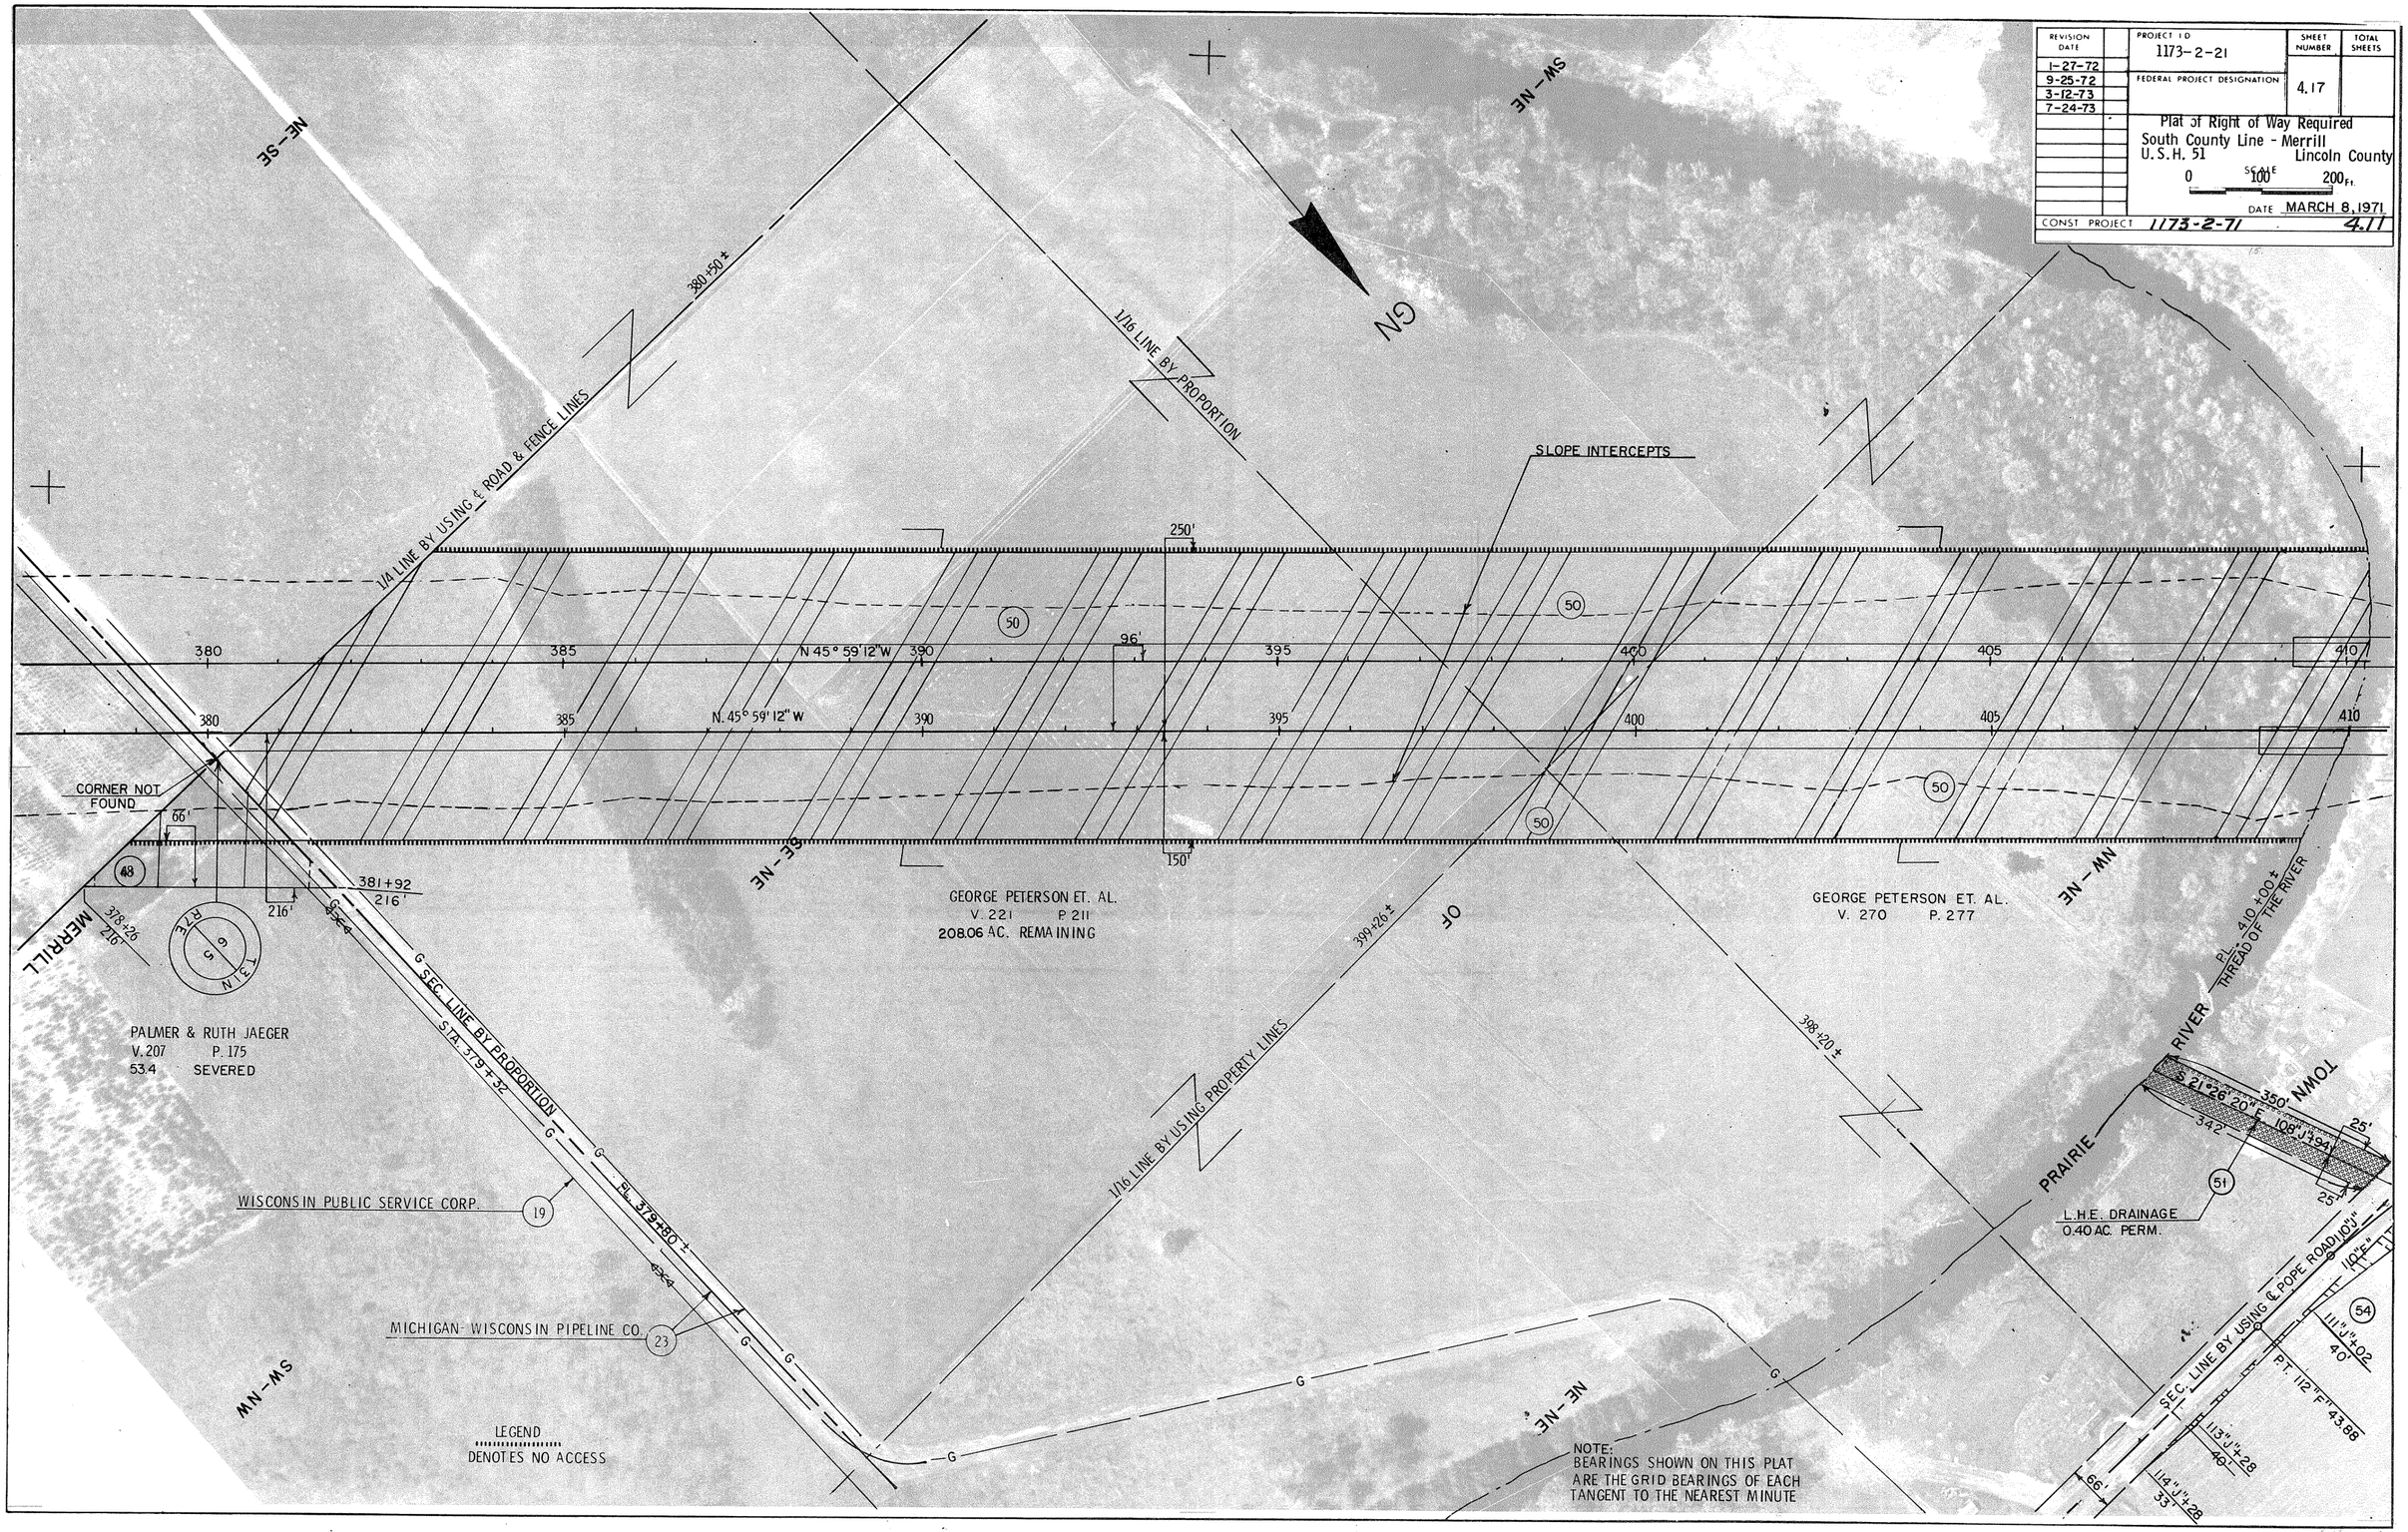
REVISION DATE
1-27-72
9-25-72
3-12-73
7-24-73
PROJECT I.D.
1173-2-21
FEDERAL PROJECT DESIGNATION
SHEET NUMBER
4.17
TOTAL SHEETS
Plat of Right of Way Required
South County Line - Merrill
U.S.H. 51
Lincoln County
SCALE
0 100 200 Ft.
DATE MARCH 8, 1971
CONST PROJECT 1173-2-71
4.11
GN
NE-SE
SW-NE
SE-NE
NW-NE
SW-NW
NE-NE
1/4 LINE BY USING ℄ ROAD & FENCE LINES
1/16 LINE BY PROPORTION
1/16 LINE BY USING PROPERTY LINES
SLOPE INTERCEPTS
380+50±
250'
96'
150'
N 45° 59' 12" W
380
385
390
395
400
405
410
50
CORNER NOT FOUND
66'
216'
48
381+92
216'
378+26
216'
MERRILL
R7E
T3N
6
5
PALMER & RUTH JAEGER
V. 207 P. 175
53.4 SEVERED
G SEC. LINE BY PROPORTION
STA. 379+32
PL. 379+80±
WISCONSIN PUBLIC SERVICE CORP.
19
MICHIGAN-WISCONSIN PIPELINE CO.
23
GEORGE PETERSON ET. AL.
V. 221 P. 211
208.06 AC. REMAINING
GEORGE PETERSON ET. AL.
V. 270 P. 277
399+26±
398+20±
OF
PRAIRIE
RIVER
TOWN
PL. 410+00±
THREAD OF THE RIVER
S 21°26'20" E
350'
342'
108"J"+94
25'
25'
51
L.H.E. DRAINAGE
0.40 AC. PERM.
SEC. LINE BY USING ℄ POPE ROAD
110"J"
110"F"
54
111"J"+02
40'
P.T. 112"F" 43.88
113"J"+28
40'
114"J"+28
33'
66'
LEGEND
DENOTES NO ACCESS
NOTE:
BEARINGS SHOWN ON THIS PLAT
ARE THE GRID BEARINGS OF EACH
TANGENT TO THE NEAREST MINUTE