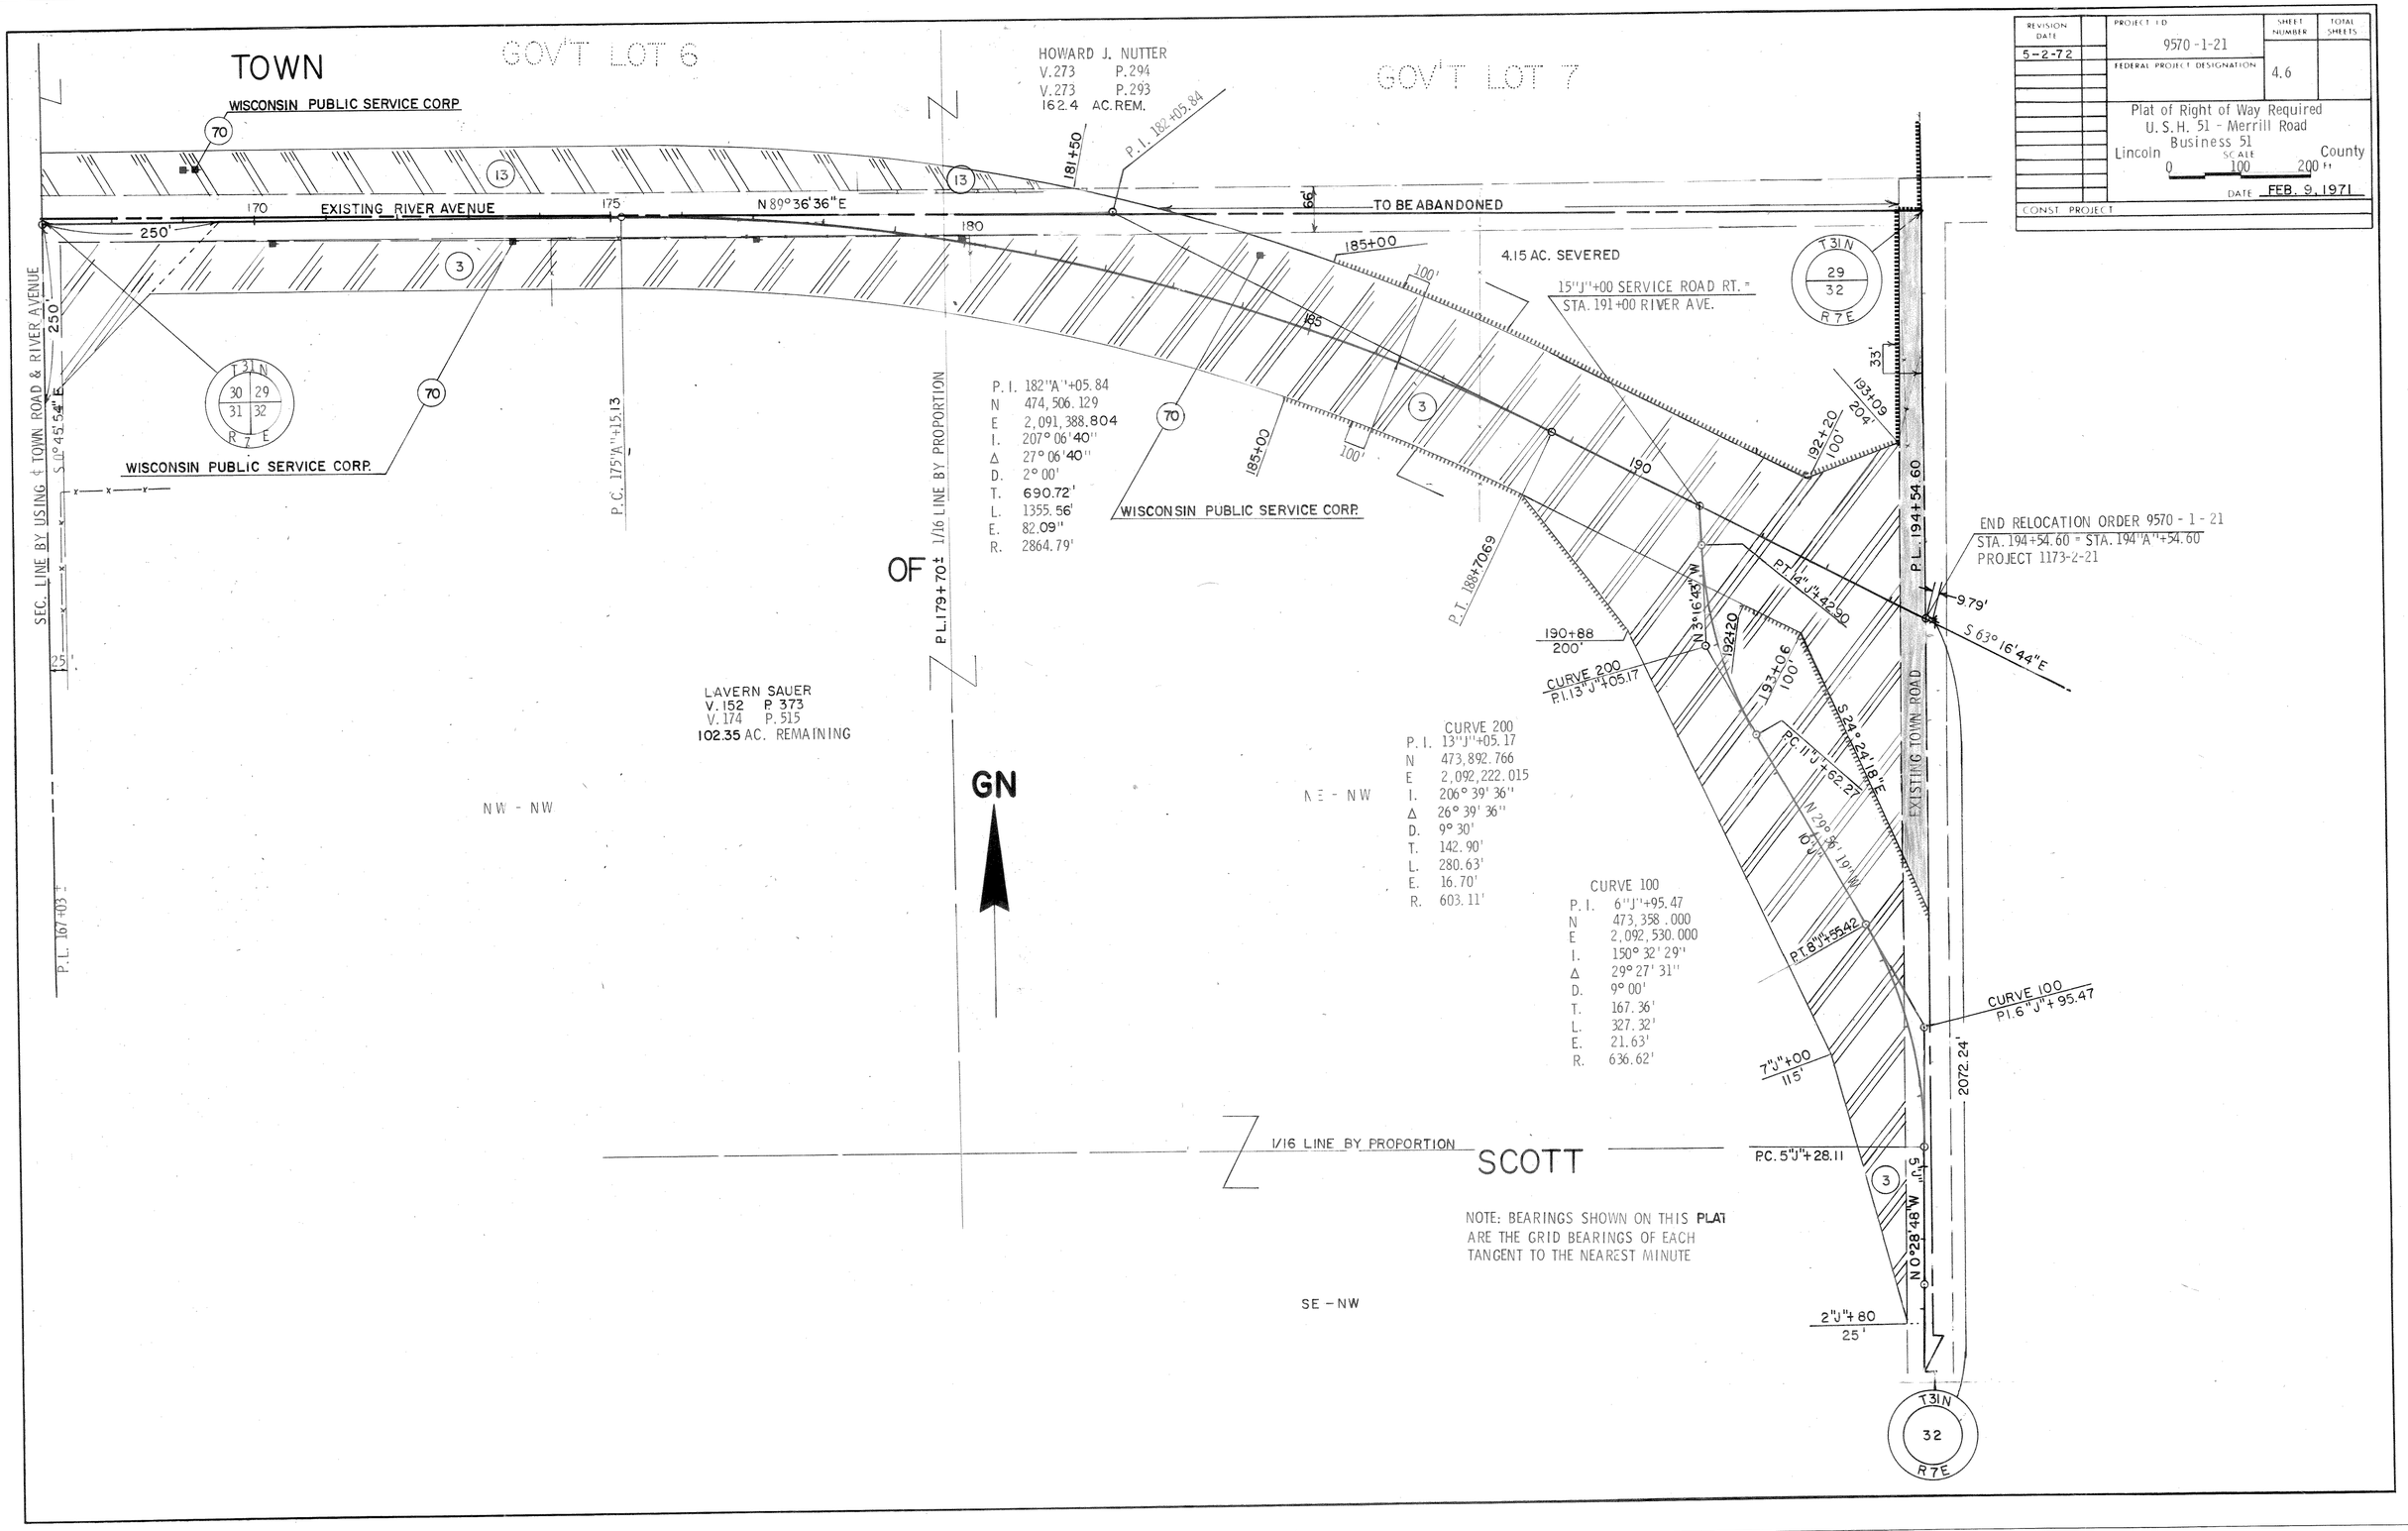

REVISION DATE
5-2-72
PROJECT I.D.
9570-1-21
FEDERAL PROJECT DESIGNATION
SHEET NUMBER
4.6
TOTAL SHEETS
Plat of Right of Way Required
U.S.H. 51 - Merrill Road
Business 51
Lincoln County
SCALE
0 100 200 Ft
DATE FEB. 9, 1971
CONST. PROJECT
TOWN
GOV'T LOT 6
GOV'T LOT 7
WISCONSIN PUBLIC SERVICE CORP
HOWARD J. NUTTER
V.273 P.294
V.273 P.293
162.4 AC. REM.
P.I. 182+05.84
181+50
EXISTING RIVER AVENUE
N 89°36'36"E
TO BE ABANDONED
250'
170
175
180
185+00
4.15 AC. SEVERED
15"J"+00 SERVICE ROAD RT. =
STA. 191+00 RIVER AVE.
T31N
29
32
R7E
SEC. LINE BY USING ℄ TOWN ROAD & RIVER AVENUE
S 0°45'54"E
WISCONSIN PUBLIC SERVICE CORP.
P.C. 175"A"+15.13
P.I. 182"A"+05.84
N 474,506.129
E 2,091,388.804
I. 207°06'40"
Δ 27°06'40"
D. 2°00'
T. 690.72'
L. 1355.56'
E. 82.09'
R. 2864.79'
WISCONSIN PUBLIC SERVICE CORP.
P.T. 188+70.69
OF
P.L. 179+70± 1/16 LINE BY PROPORTION
END RELOCATION ORDER 9570-1-21
STA. 194+54.60 = STA. 194"A"+54.60
PROJECT 1173-2-21
P.L. 194+54.60
9.79'
S 63°16'44"E
P.T. 14"J"+42.90
N 3°16'43"W
190+88
200'
CURVE 200
P.I. 13"J"+05.17
193+06
100'
S 24°24'18"E
P.C. 11"J"+62.27
N 29°56'19"W
EXISTING TOWN ROAD
LAVERN SAUER
V.152 P.373
V.174 P.515
102.35 AC. REMAINING
NW - NW
NE - NW
GN
CURVE 200
P.I. 13"J"+05.17
N 473,892.766
E 2,092,222.015
I. 206°39'36"
Δ 26°39'36"
D. 9°30'
T. 142.90'
L. 280.63'
E. 16.70'
R. 603.11'
CURVE 100
P.I. 6"J"+95.47
N 473,358.000
E 2,092,530.000
I. 150°32'29"
Δ 29°27'31"
D. 9°00'
T. 167.36'
L. 327.32'
E. 21.63'
R. 636.62'
P.T. 8"J"+55.42
CURVE 100
P.I. 6"J"+95.47
7"J"+00
115'
2072.24'
P.L. 167+03±
1/16 LINE BY PROPORTION
SCOTT
P.C. 5"J"+28.11
5"J"
N 0°28'48"W
2"J"+80
25'
SE - NW
NOTE: BEARINGS SHOWN ON THIS PLAT
ARE THE GRID BEARINGS OF EACH
TANGENT TO THE NEAREST MINUTE