| COUNTY AND HIGHWAY | ROUTE AND SECTION | CLASS AND AGREEMENT STATE | CLASS AND AGREEMENT FEDERAL | FEDERAL DIVISION OFFICE | SHEET NUMBER | TOTAL SHEETS |
|---|---|---|---|---|---|---|
| 35.2 | 189.0 | 21.7 (3.7) | | 4 | 4 | |
| CONST. PROJECT | | | | | | |

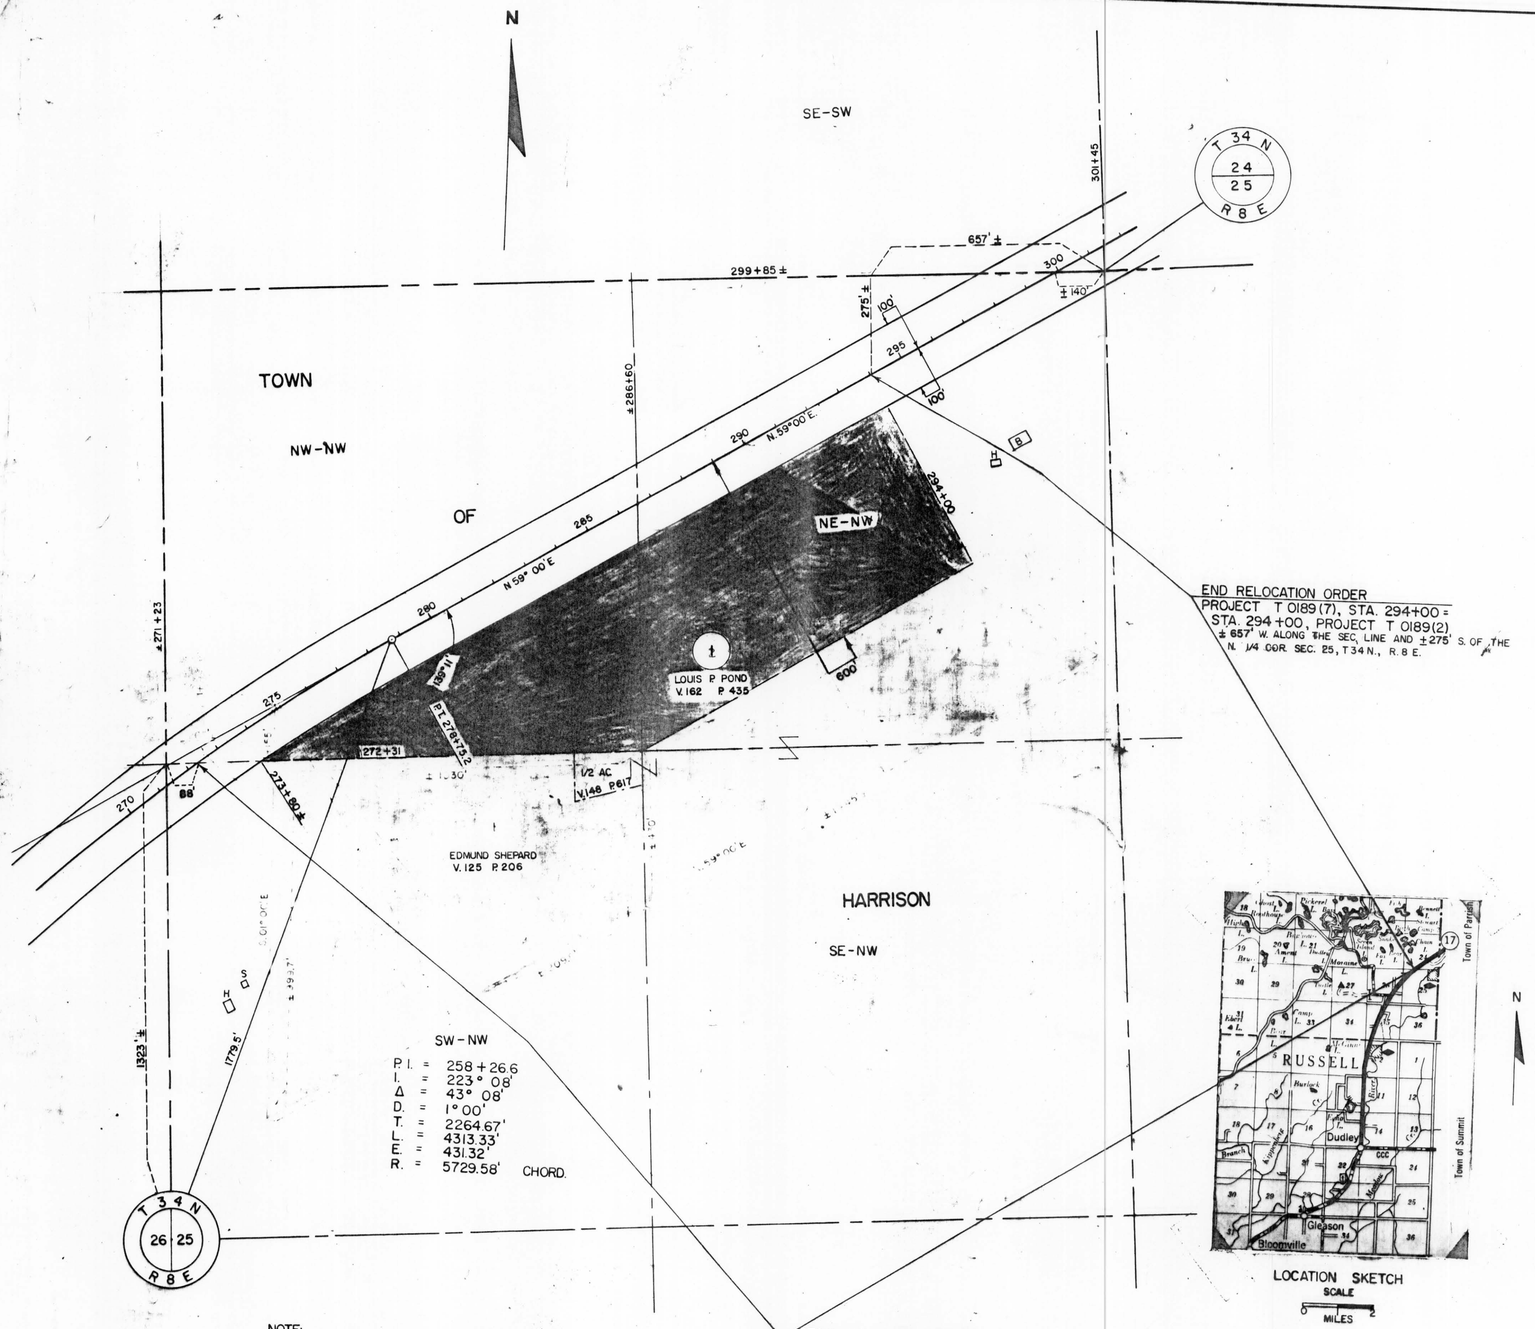


END RELOCATION ORDER
PROJECT T 0189(7), STA. 294+00 = STA. 294+00, PROJECT T 0189(2)
± 657' W. ALONG THE SEC. LINE AND ± 275' S. OF THE N. 1/4 COR. SEC. 25, T 34 N., R. 8 E.

BEGIN RELOCATION ORDER
PROJECT T 0189(7), STA. 272+31 = STA. 272+31, PROJECT T 0189(2)
± 1323' N. ALONG THE SEC. LINE AND ± 88' E. OF THE W. 1/4 COR. SEC. 25, T. 34 N., R. 8 E.

NOTE:
BEARINGS SHOWN ON THIS PLAT ARE THE MAGNETIC BEARING OF EACH TANGENT TO THE NEAREST MINUTE.

## SCHEDULE OF LANDS AND INTERESTS REQUIRED

| PARCEL NUMBER | SHEET NUMBER | OWNER | INTERESTS REQUIRED | ACRES |
|---|---|---|---|---|
| 1 | 4 | LOUIS P. POND | SCENIC EASEMENT | 17.68 |




LOCATION SKETCH
SCALE
0 1 2
MILES

| STANDARD | ABBREVIATIONS |
|---|---|
| AC. | ACRE |
| B. | BARN |
| CONST. | CONSTRUCTION |
| COR. | CORNER |
| D. | DEGREE OF CURVE |
| E. | EXTERNAL DISTANCE |
| L. | LENGTH OF CURVE |
| NE. | NORTHEAST |
| NW. | NORTHWEST |
| P.I. | POINT OF INTERSECTION |
| P.T. | POINT OF TANGENTCY |
| PROJ. | PROJECT |
| R. | RADIUS |
| SEC. | SECTION |
| SE. | SOUTHEAST |
| SW. | SOUTHWEST |
| STA. | STATION |
| T. | TANGENT LENGTH OF CURVE |

| REVISION DATE | |
|---|---|
| | |

STATE HIGHWAY COMMISSION OF WISCONSIN

**PLAT OF RIGHT OF WAY REQUIRED**

**PROJECT T 0189(7)**

EAST COUNTY LINE-NORTH COUNTY LINE ROAD

S.T.H. 17 LINCOLN COUNTY

SCALE
0 200 400
FEET

LENGTH = 0.410 MILES

DATED JUNE 10, 1963