STATE PROJECT NUMBER	SHEET NO.
36/6/16-20 E	6 OF 6

1982
RE-CONSTRUCTION OF C.T.H. "E"

SCALE: 1" = 50' HORIZ.
1" = 2' VERT.

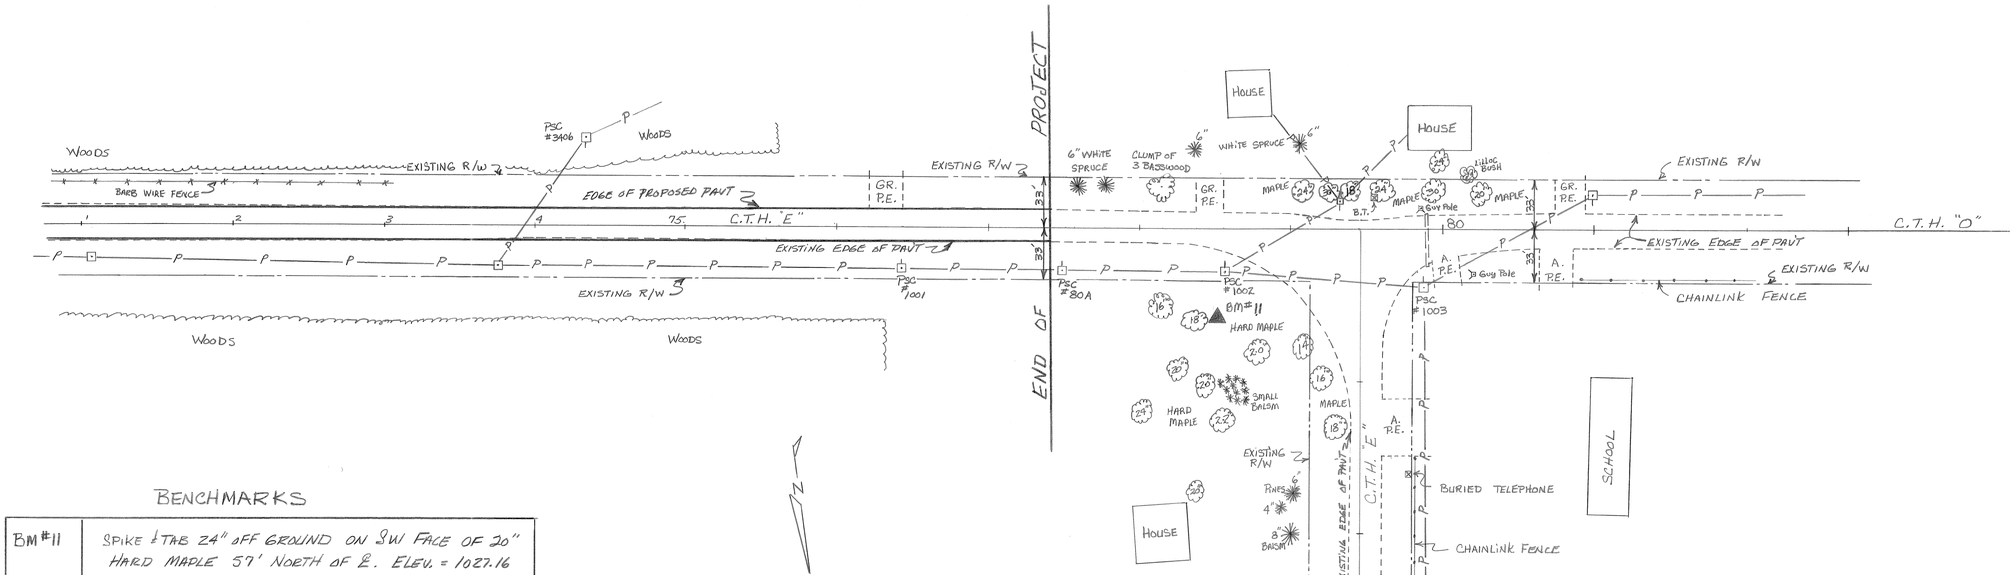

BENCHMARKS
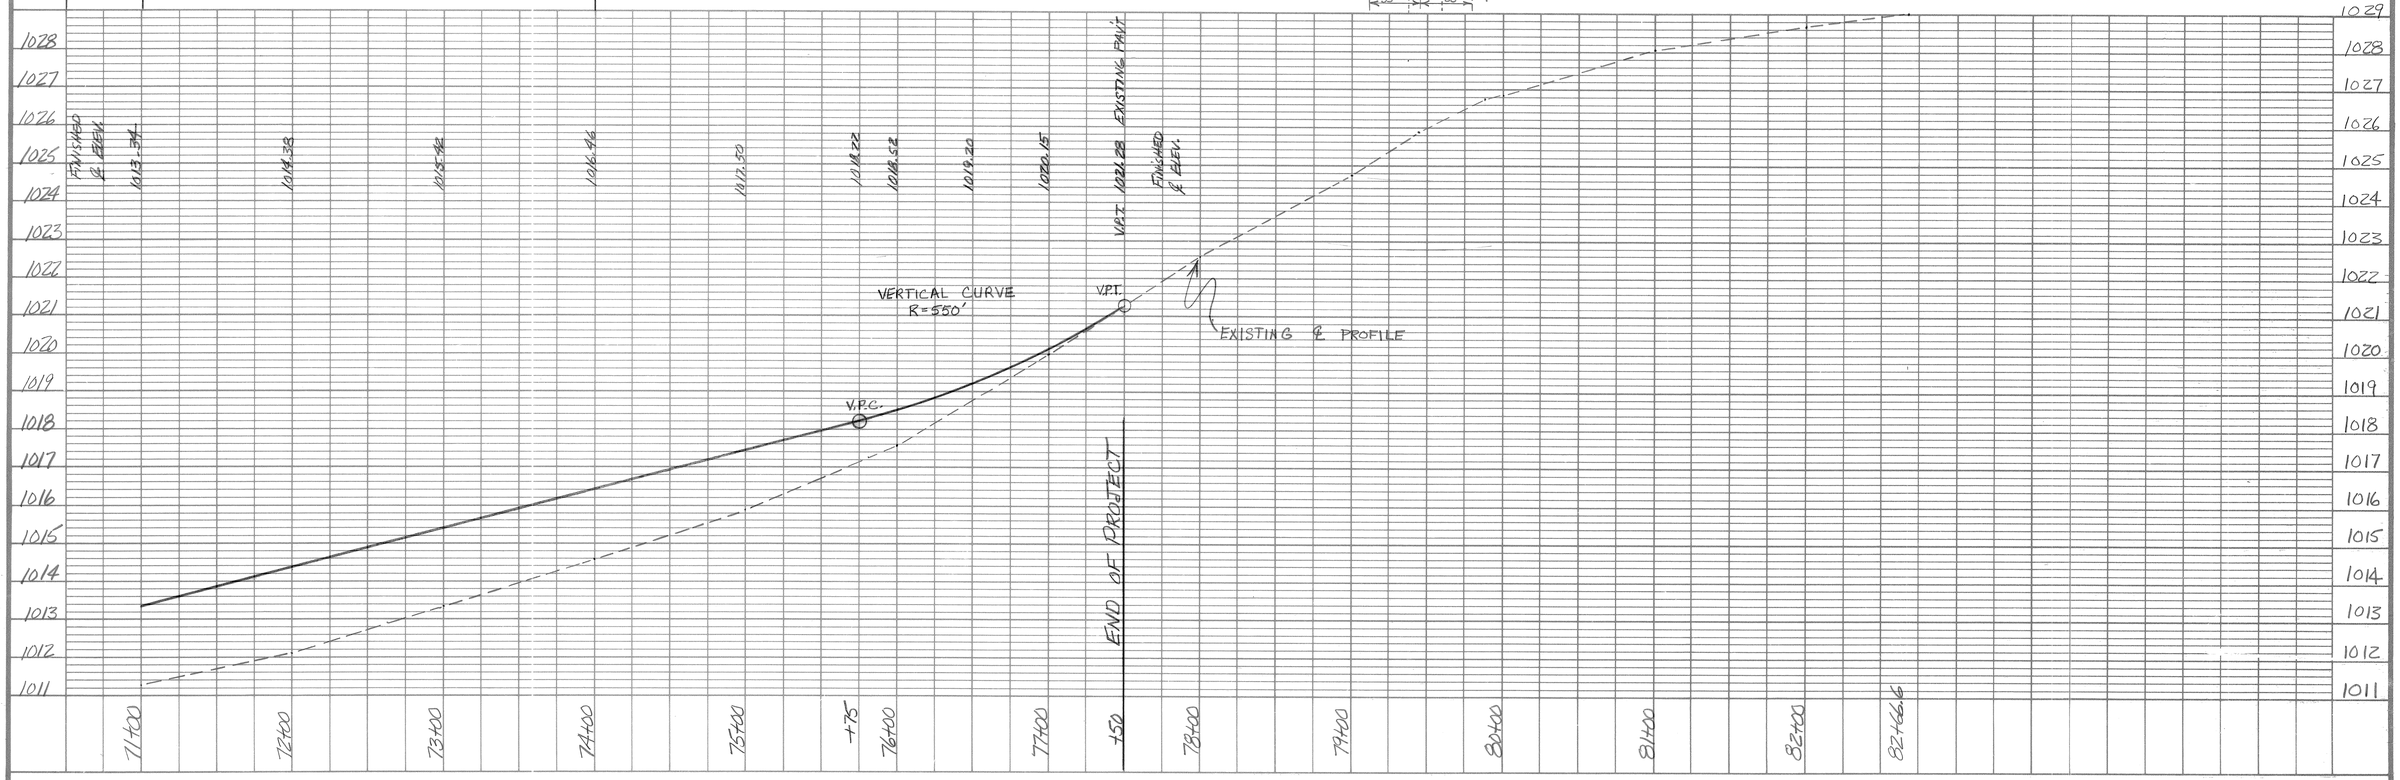
BM #11	SPIKE & TAB 24" OFF GROUND ON SW FACE OF 20" HARD MAPLE 57' NORTH OF Ł. ELEV. = 1027.16