STATE PROJECT NUMBER	SHEET NO.

STA. 160+42.78 C.T.H. "A"=
STA. 10+00 LAKE JAMES ROAD

SEC. 19, T 35 N, R 7 E
TOWN OF KING

STA. 173+44.96 C.T.H. "A"=
STA. 10+00 MABLE HIGHLAND DRIVE

JAMES LAKE

N

T 35 N
24 19
25 30
R 6 E R 7 E

SEC. CORNER
P.I. STA. 159+69.98
AZ =179°55'02"

FD. PK NAIL

RICHARD A. AMD MARY ELLEN KRAFT
VOL. 410, P. 482

WOODED

LAKE JAMES ROAD (GRAVEL)

N10°24'37"E

S88°58'59"E

CREEK

TOWN LINE R 6 E / R 7 E

(10) EMERY W. AND COLLEEN A. HENRICH
VOL. 410, P. 31

(11) EVELYN PETERSEN
VOL. 408, P. 71

SW–SW

(12) FRANK, LILLIAN LOH
VOL. 331, P. 693

(13) RAYMOND, NORA ZIENTKOWSKI
VOL. 423, P. 624

VOL. 331, P. 684

(14) DONALD, AUDREY FREIBERG
VOL. 354, P. 356

SE–SW

(10) EMERY W. AND COLLEEN HENRICH
VOL. 410, P. 31

P.I. STA. 186+56.19

FD. 1 1/4" REBAR

BM

BM/4

BM/2

I.P.

S 89° 03' 57" E

10' BIT. P.E.

10' GR. P.E.

14' GR. P.E.

(15)

WOODED

(9) HANS PETER AND HELGA LANGENSTROER
VOL. 347, P. 231

NW–NW

MABLE HIGHLAND DRIVE

N00°24'49"E

(BIT.)

66'

GRAVEL

MABLE LANE

R/W POST

10 9 8 7 6 5 4 3

MABLE HIGHLANDS

NE–NW

END PROJECT
STA. 184+00

SEC. 30, T 35 N, R 7 E
TOWN OF KING

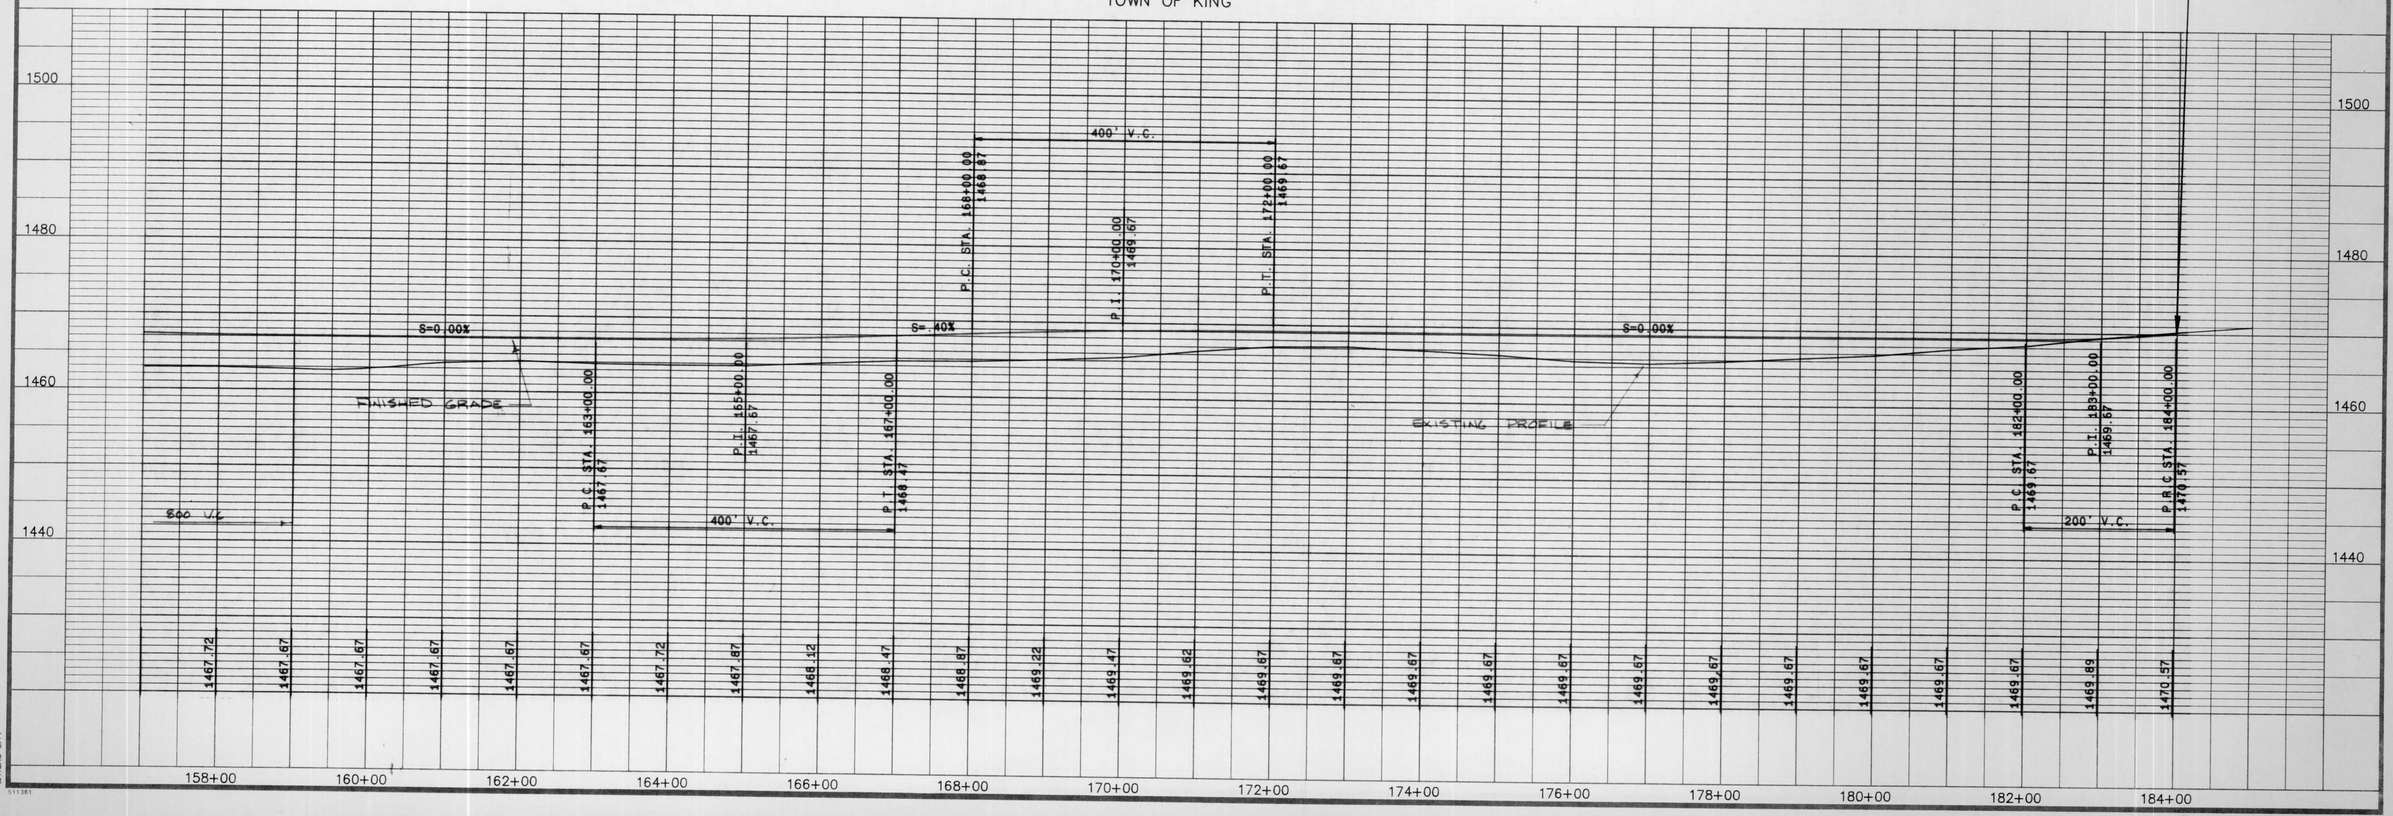

SEH JOB #

DRAWING NAME:
LAYERS OFF:

511381