COUNTY AND HIGHWAY	ROUTE AND SECTION	CLASS AND AGREEMENT STATE	CLASS AND AGREEMENT FEDERAL	B.P.R. REGION DIVISION	SHEET NUMBER	TOTAL SHEETS
35.6	192.0		3.12	4 WIS	4.1	
CONST. PROJECT						

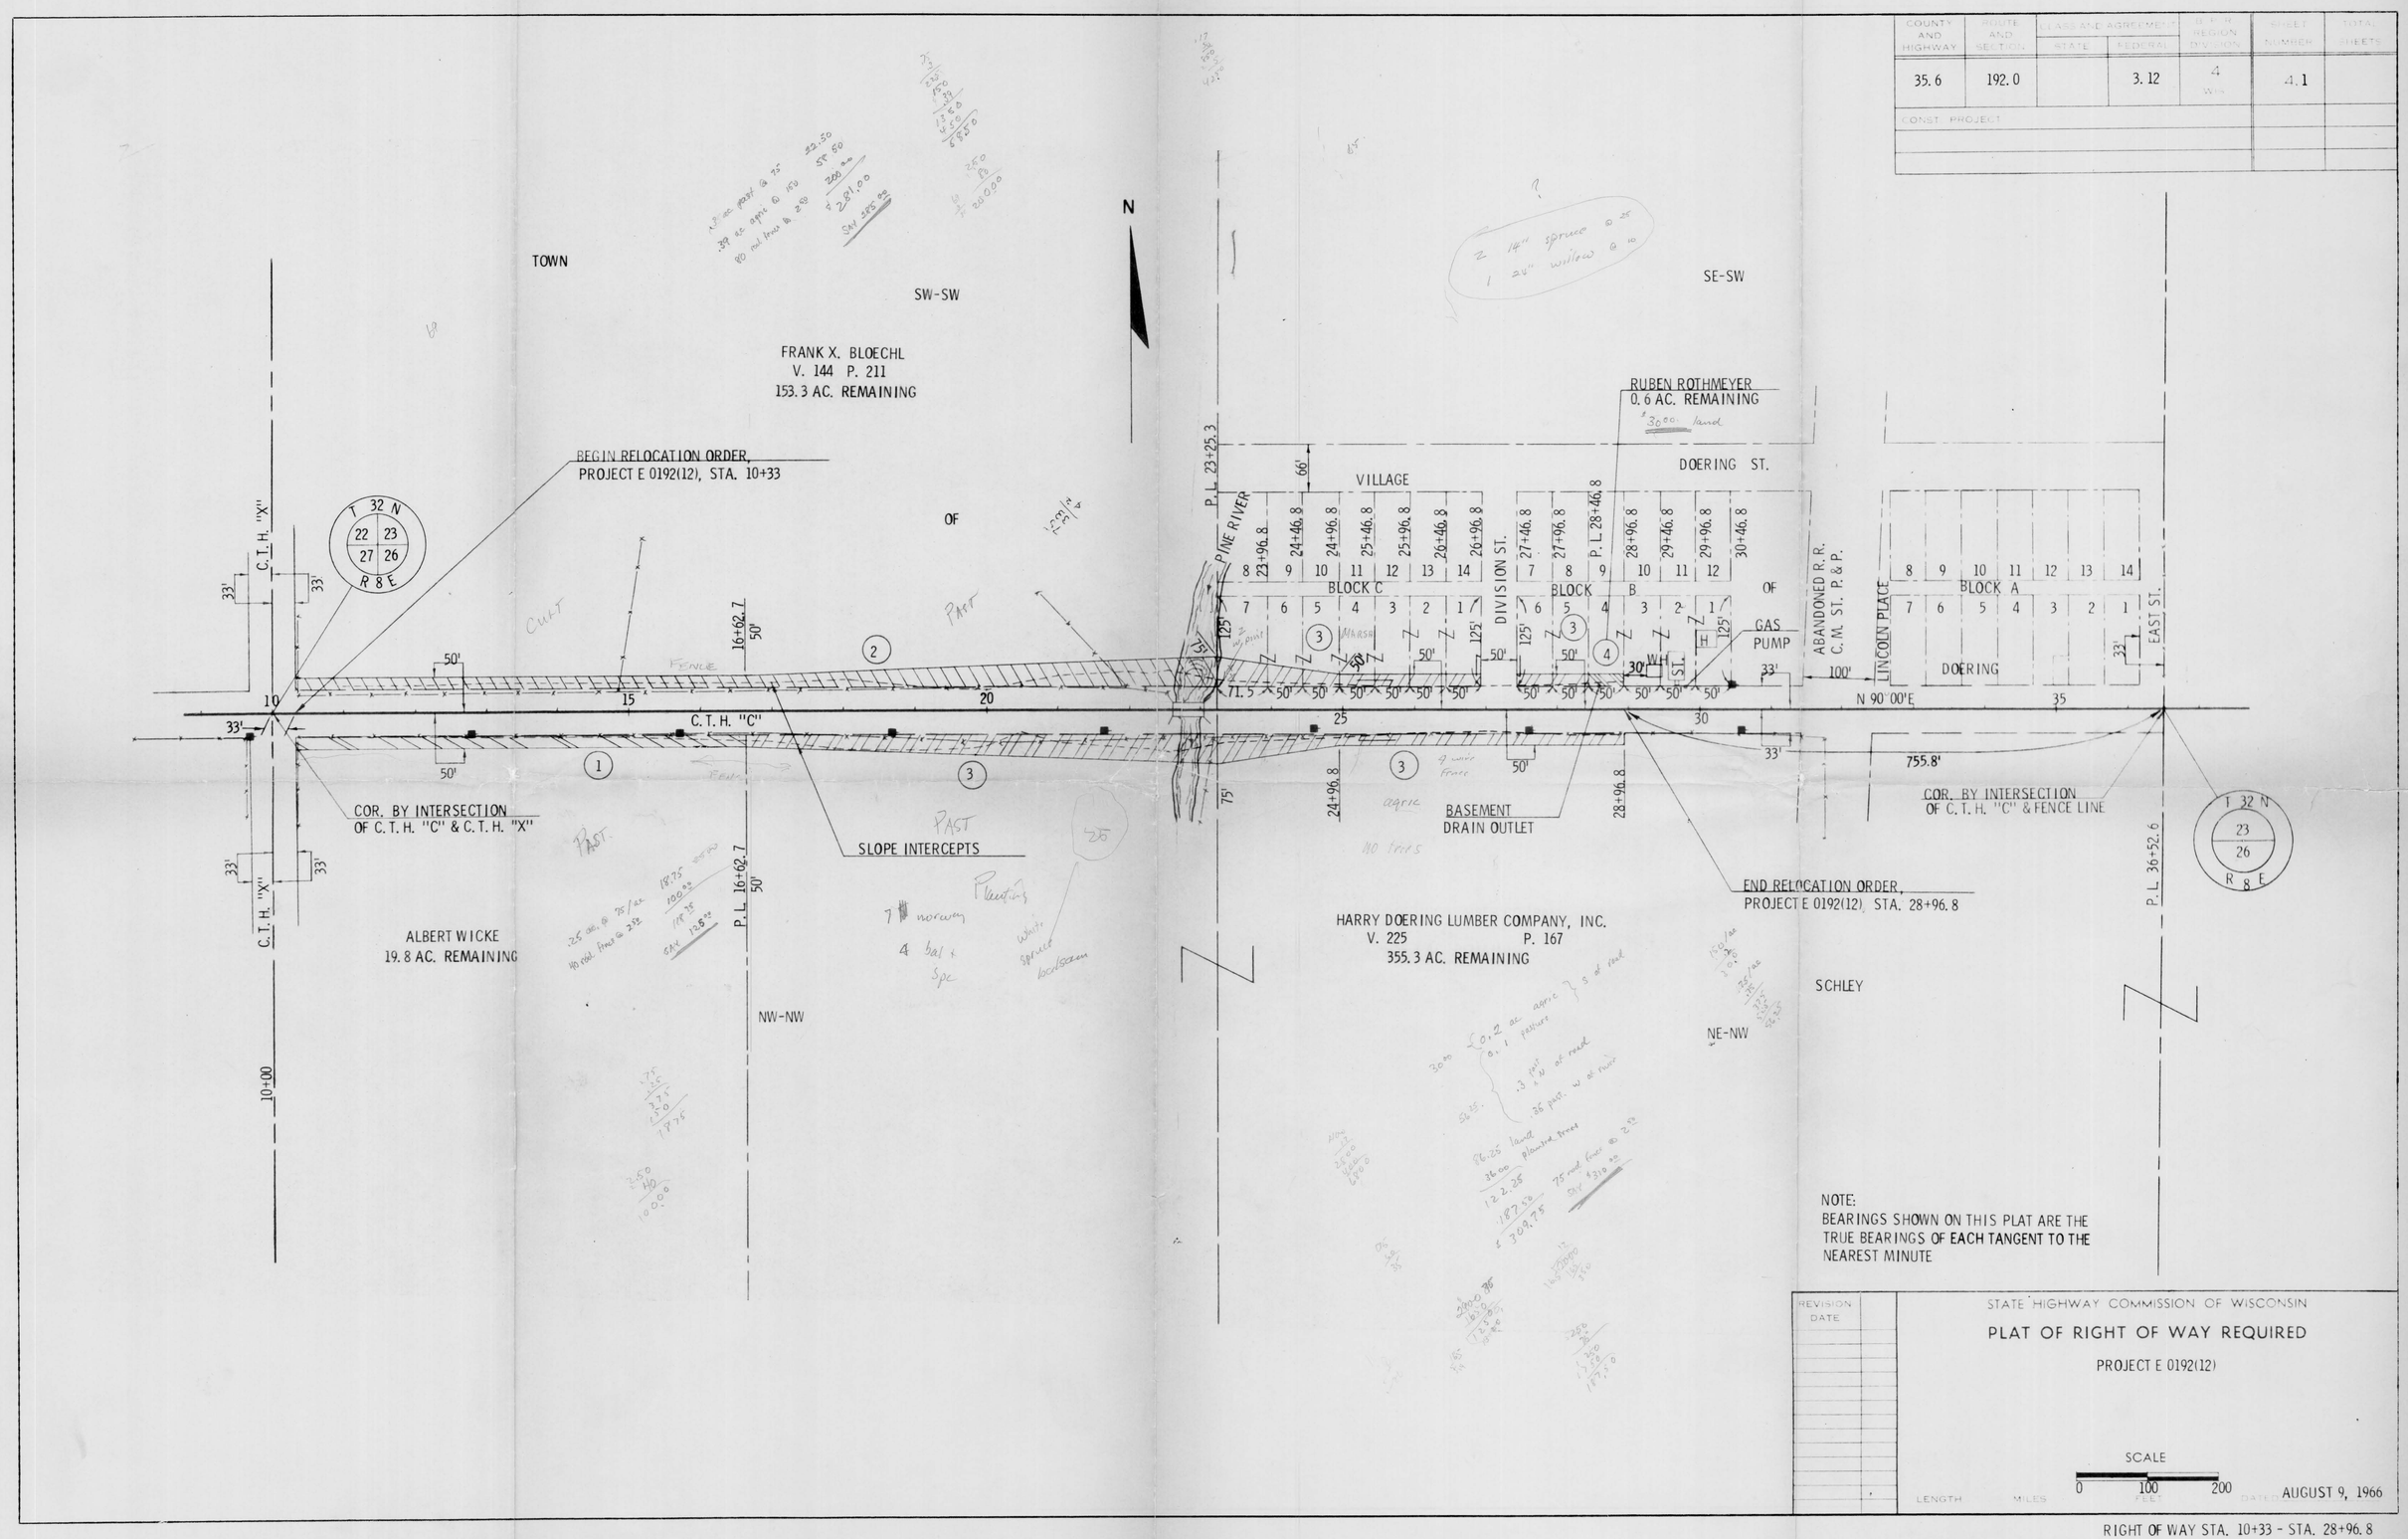

NOTE:
BEARINGS SHOWN ON THIS PLAT ARE THE TRUE BEARINGS OF EACH TANGENT TO THE NEAREST MINUTE

REVISION DATE	

STATE HIGHWAY COMMISSION OF WISCONSIN

PLAT OF RIGHT OF WAY REQUIRED

PROJECT E 0192(12)

SCALE 0 100 200

LENGTH MILES FEET DATE AUGUST 9, 1966

RIGHT OF WAY STA. 10+33 - STA. 28+96.8