COUNTY AND HIGHWAY	ROUTE AND SECTION	CLASS AND AGREEMENT STATE	CLASS AND AGREEMENT FEDERAL	B P R REGION DIVISION	SHEET NUMBER	TOTAL SHEETS
35.6	567.0		11.2	4 WIS	4.2	
CONST PROJECT						

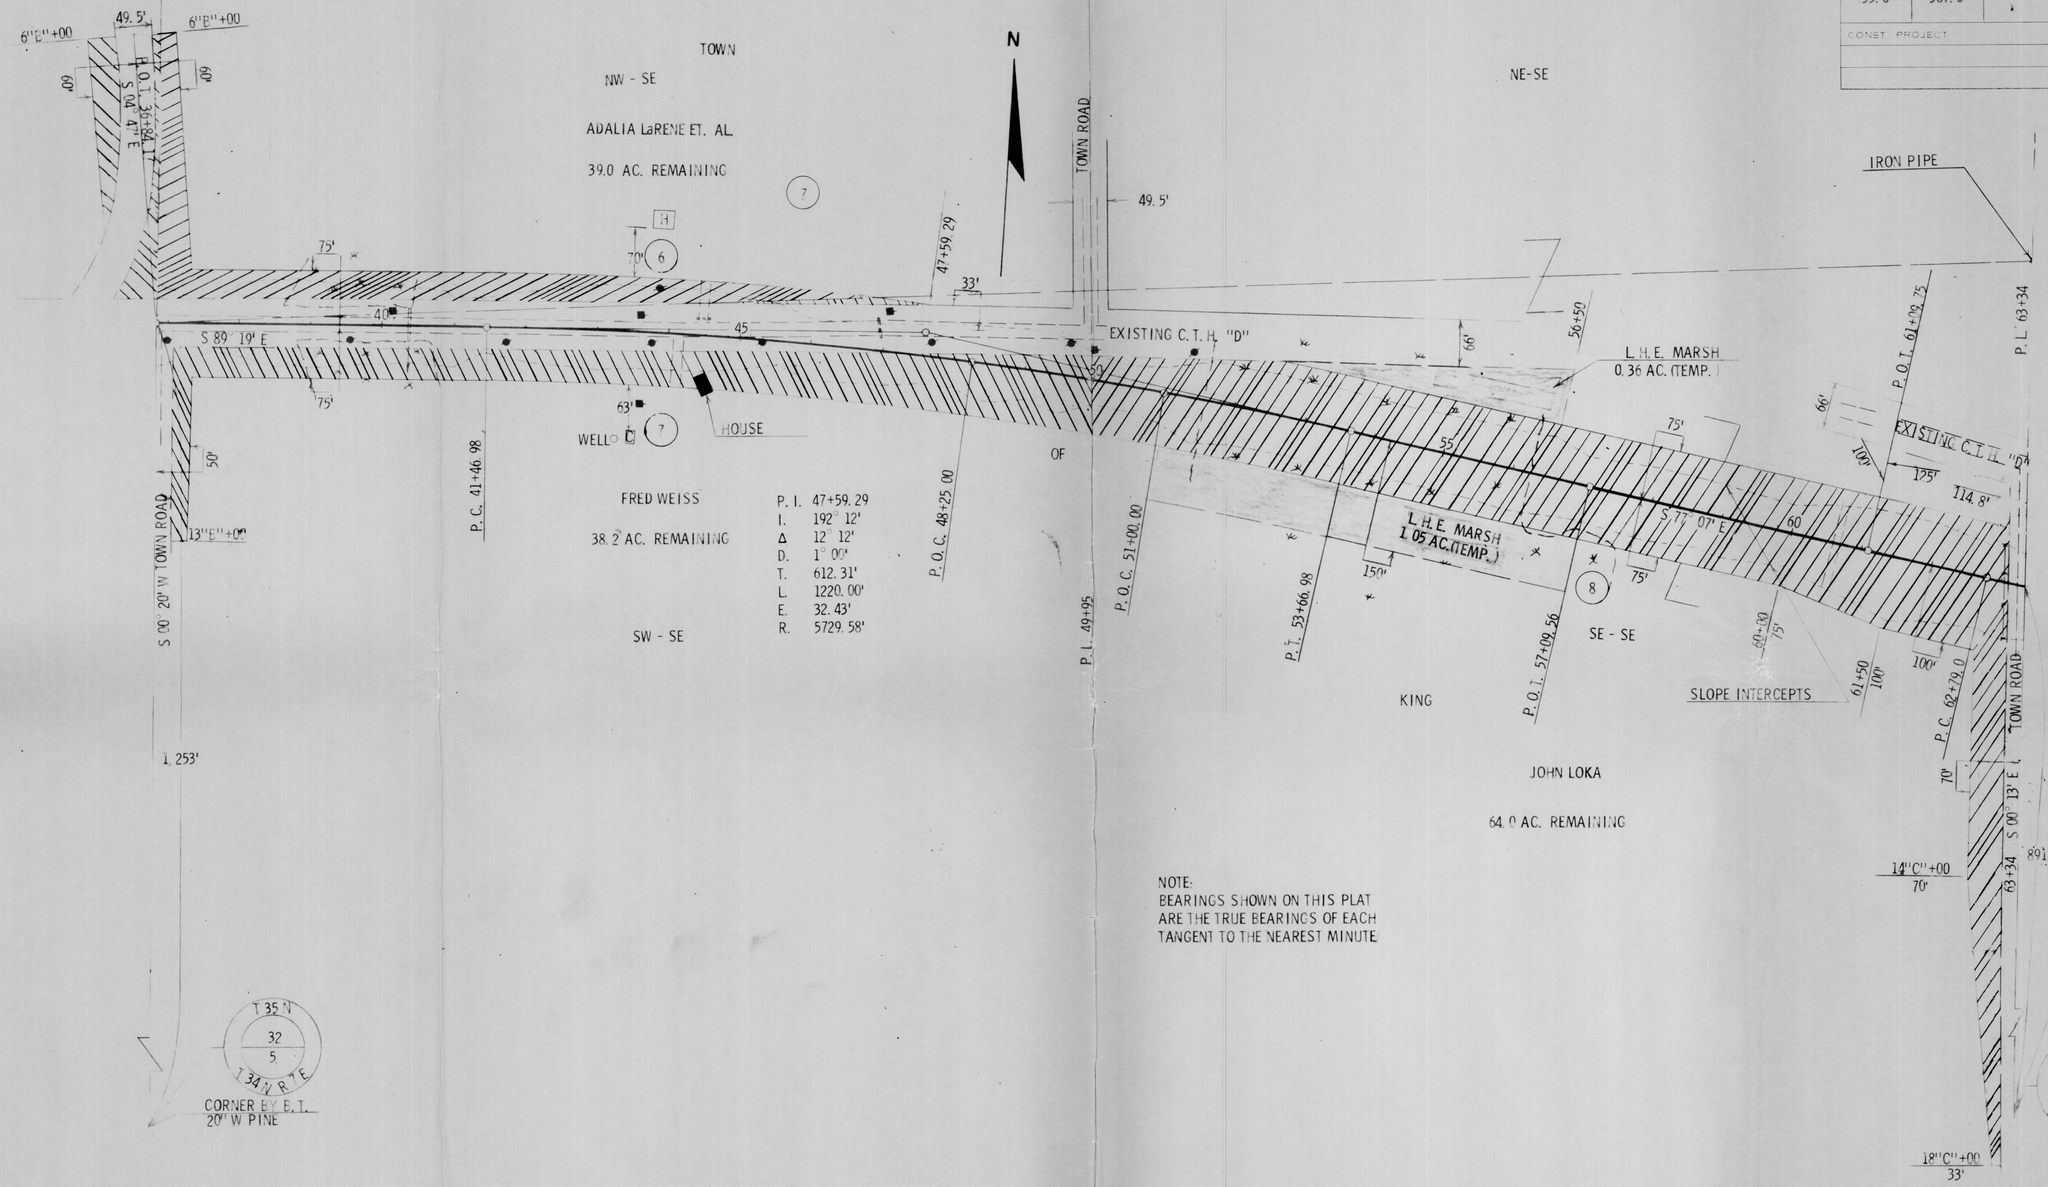

NOTE:
BEARINGS SHOWN ON THIS PLAT
ARE THE TRUE BEARINGS OF EACH
TANGENT TO THE NEAREST MINUTE

REVISION DATE	
8/29/66	N.C.

STATE HIGHWAY COMMISSION OF WISCONSIN

PLAT OF RIGHT OF WAY REQUIRED

PROJECT S 0567(2)

SCALE 0 100 200 FEET

LENGTH MILES

DATED JUNE 20, 1966

RIGHT OF WAY STA. 36+48.17 - STA. 63+34