REVISION DATE		PROJECT I.D. 9424-1-21	SHEET NUMBER	TOTAL SHEETS
9/23/70				
4/19/71		FEDERAL PROJECT DESIGNATION	4.4	
4/28/71	NC	E 0569(16)		

Plat of Right of Way Required
Pine River - C.T.H. "WW"
C.T.H. "P"
Lincoln County
SCALE 0 100 200 Ft.
DATE MARCH 25,1970
CONST. PROJECT

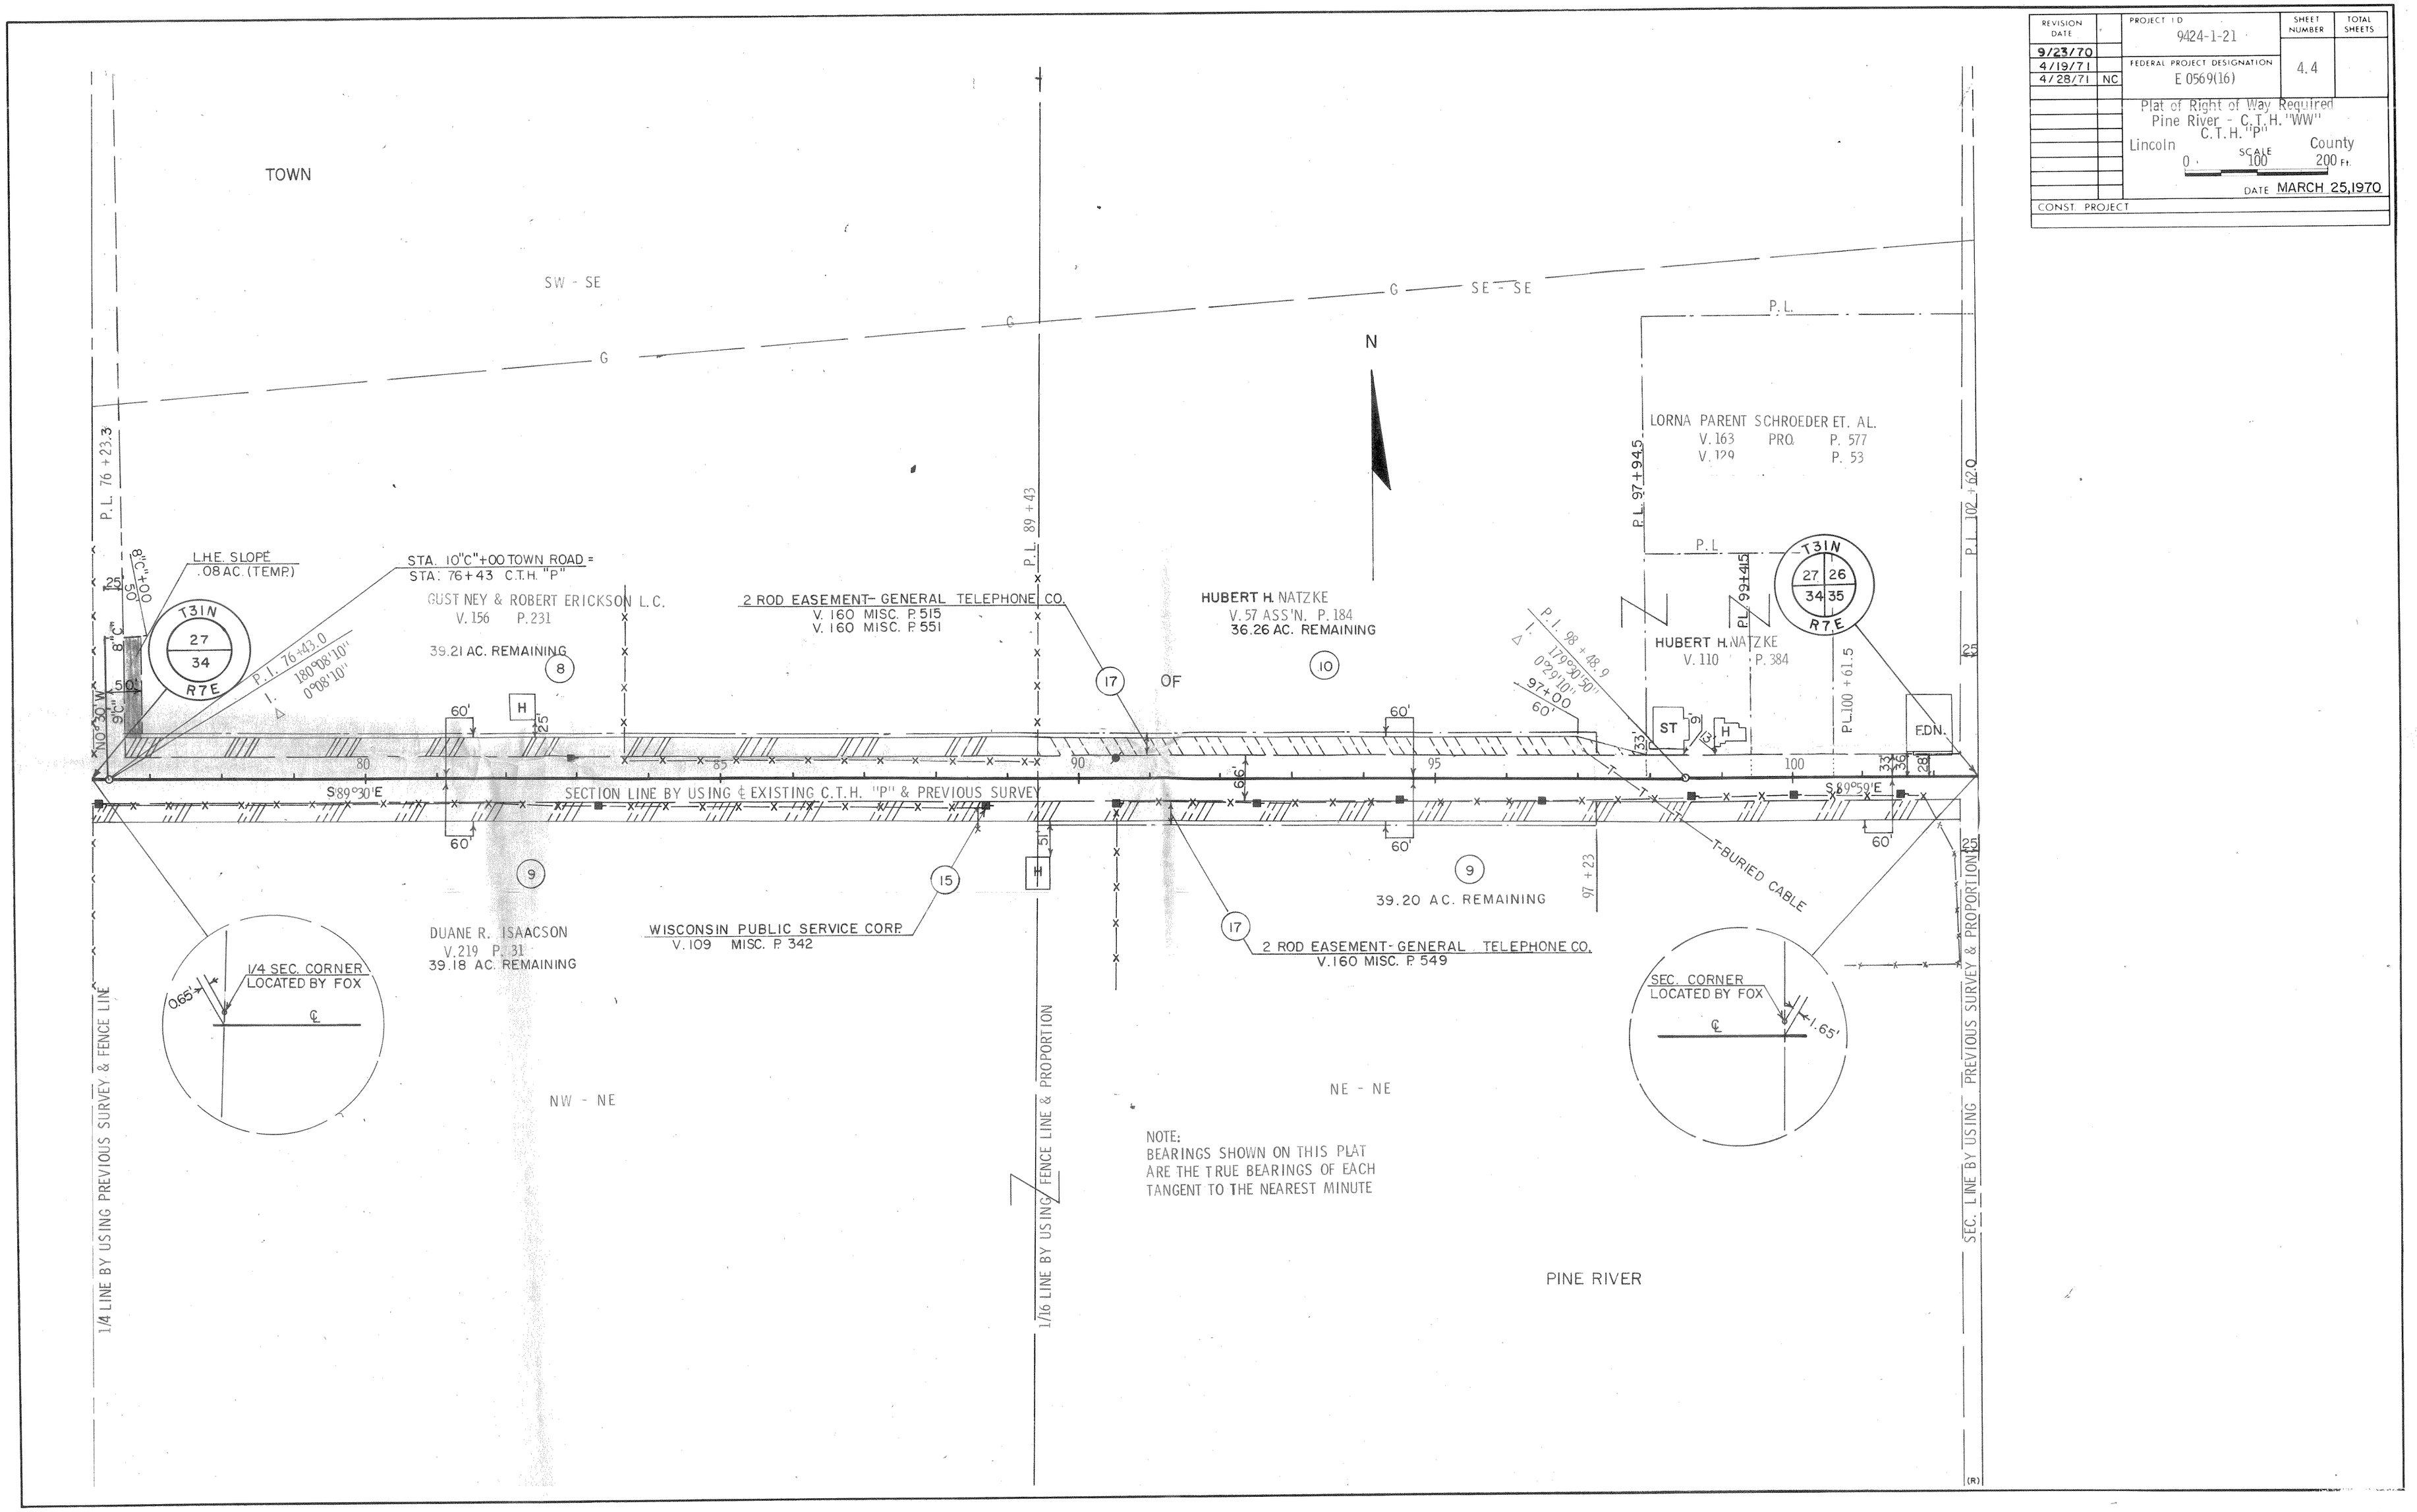

NOTE:
BEARINGS SHOWN ON THIS PLAT
ARE THE TRUE BEARINGS OF EACH
TANGENT TO THE NEAREST MINUTE