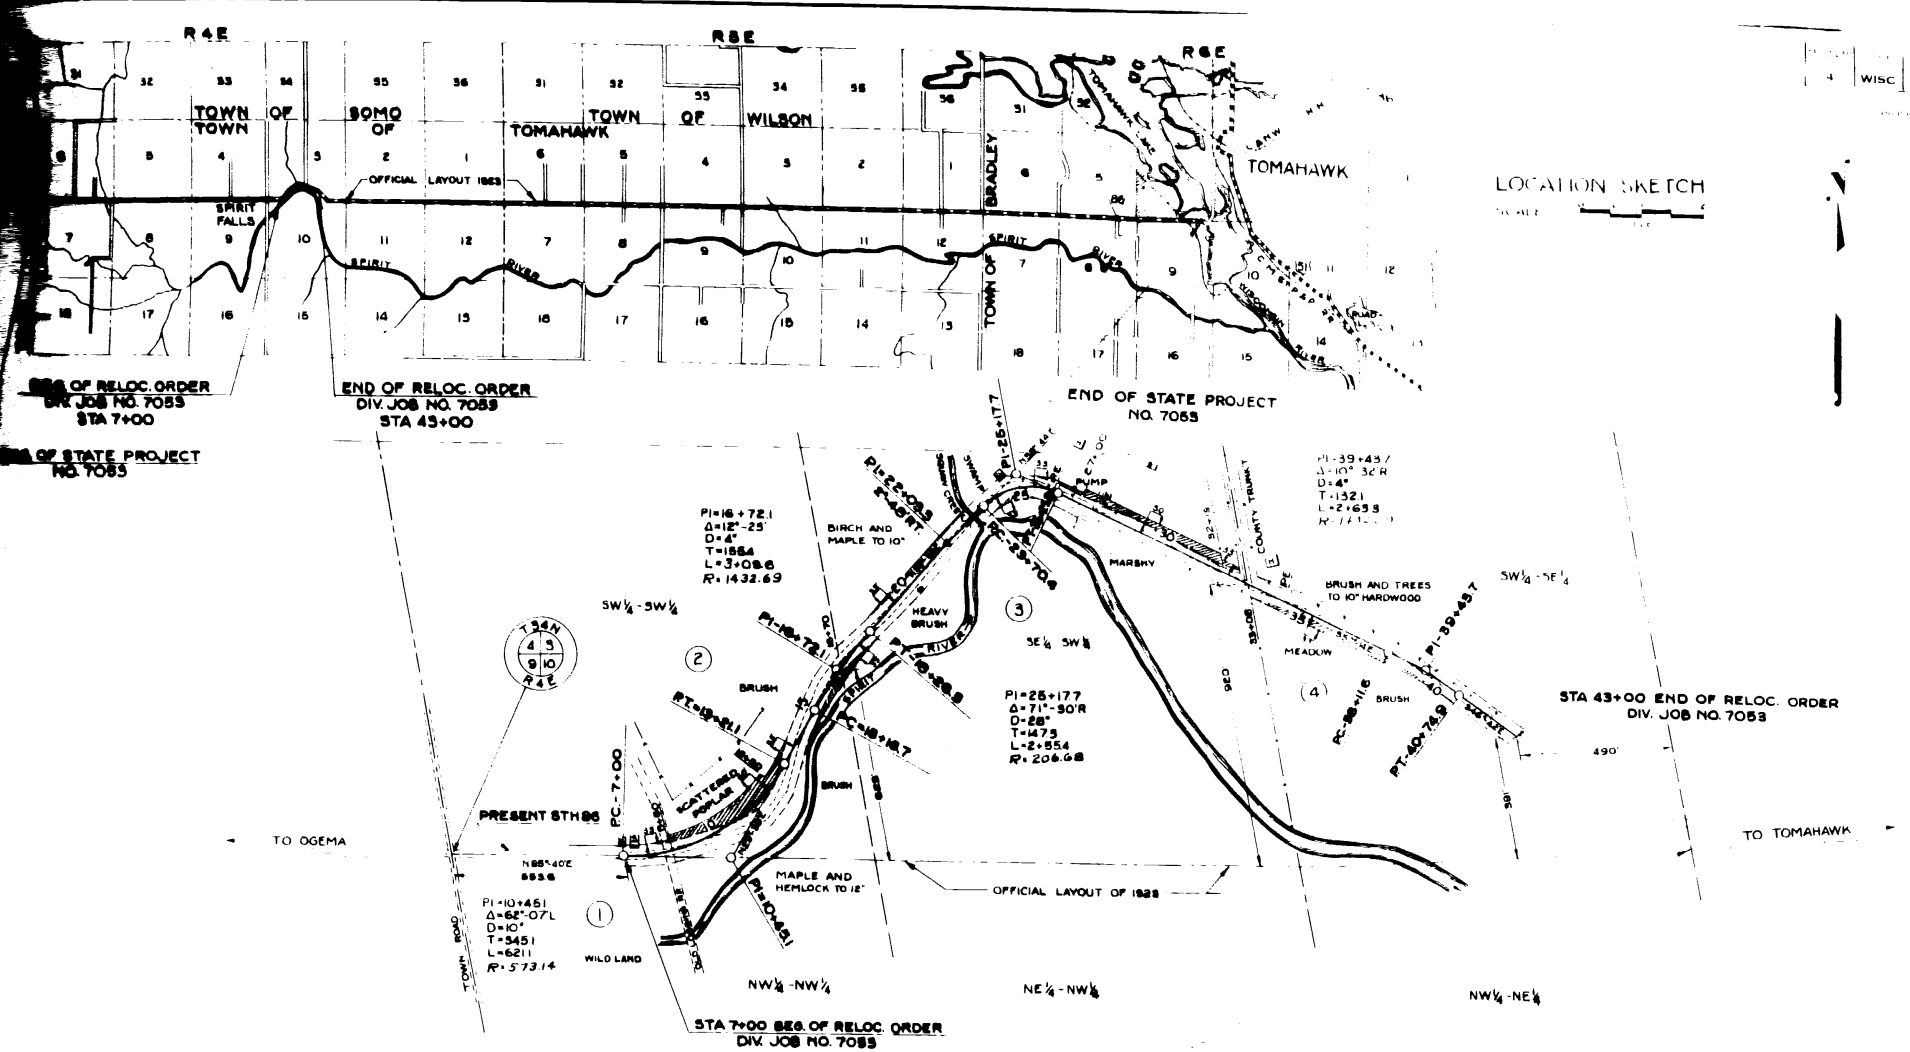

SCHEDULE OF R/W REQUIRED

PAR	OWNER	ADDRESS	DESCRIPTION	ACRES PURCHASED MARSH	UNIMPROVED	IMPROVED	TOTAL	PAR
1	ANNA MONDEAU ESTATE, Mrs. MARGARET RELL, ADMINISTRATRIX		NW¼-NW¼ SECT. 10 T 34N R 4E	0	0	0	0	1
2			SW¼-SW¼ " 2 " "	0	0.82	0	0.82	2
3	SEG. TRUST OF BRADLEY BK. OF TOMAHAWK	TOMAHAWK	SE¼-SW¼ " " " "	0	0.15	0.34	0.49	3
4	RALPH G KALLIN & WIFE, OLIVE J.		SW¼-SE¼ " " " "	0	0.09	0.15	0.24	4

DRAWN BY VAN HAGAN
COMPUTED BY VAN HAGAN
CHECKED BY FRECK

REVISED 6-7-57

PLAT OF RIGHT OF WAY REQUIRED

DIVISION JOB NO. 7053

OGEMA - TOMAHAWK ROAD

S.T.H. NO. 86 LINCOLN COUNTY

SCALE
0 100 200 300 400
FEET