Part of the

SE 1/4 of the NE 1/4

Section 8

T. 35 N., R. 6 E.

TOWN OF BRADLEY
LINCOLN COUNTY, WIS.

LEGEND

- ○ 1" IRON PIPE, FOUND IN PLACE
- ● 1 1/4" IRON PIPE, SET THIS SURVEY
- ◎ BERNTSEN MONUMENT, FOUND IN PLACE
- □ 2" IRON PIPE, FOUND IN PLACE
- BUILDINGS

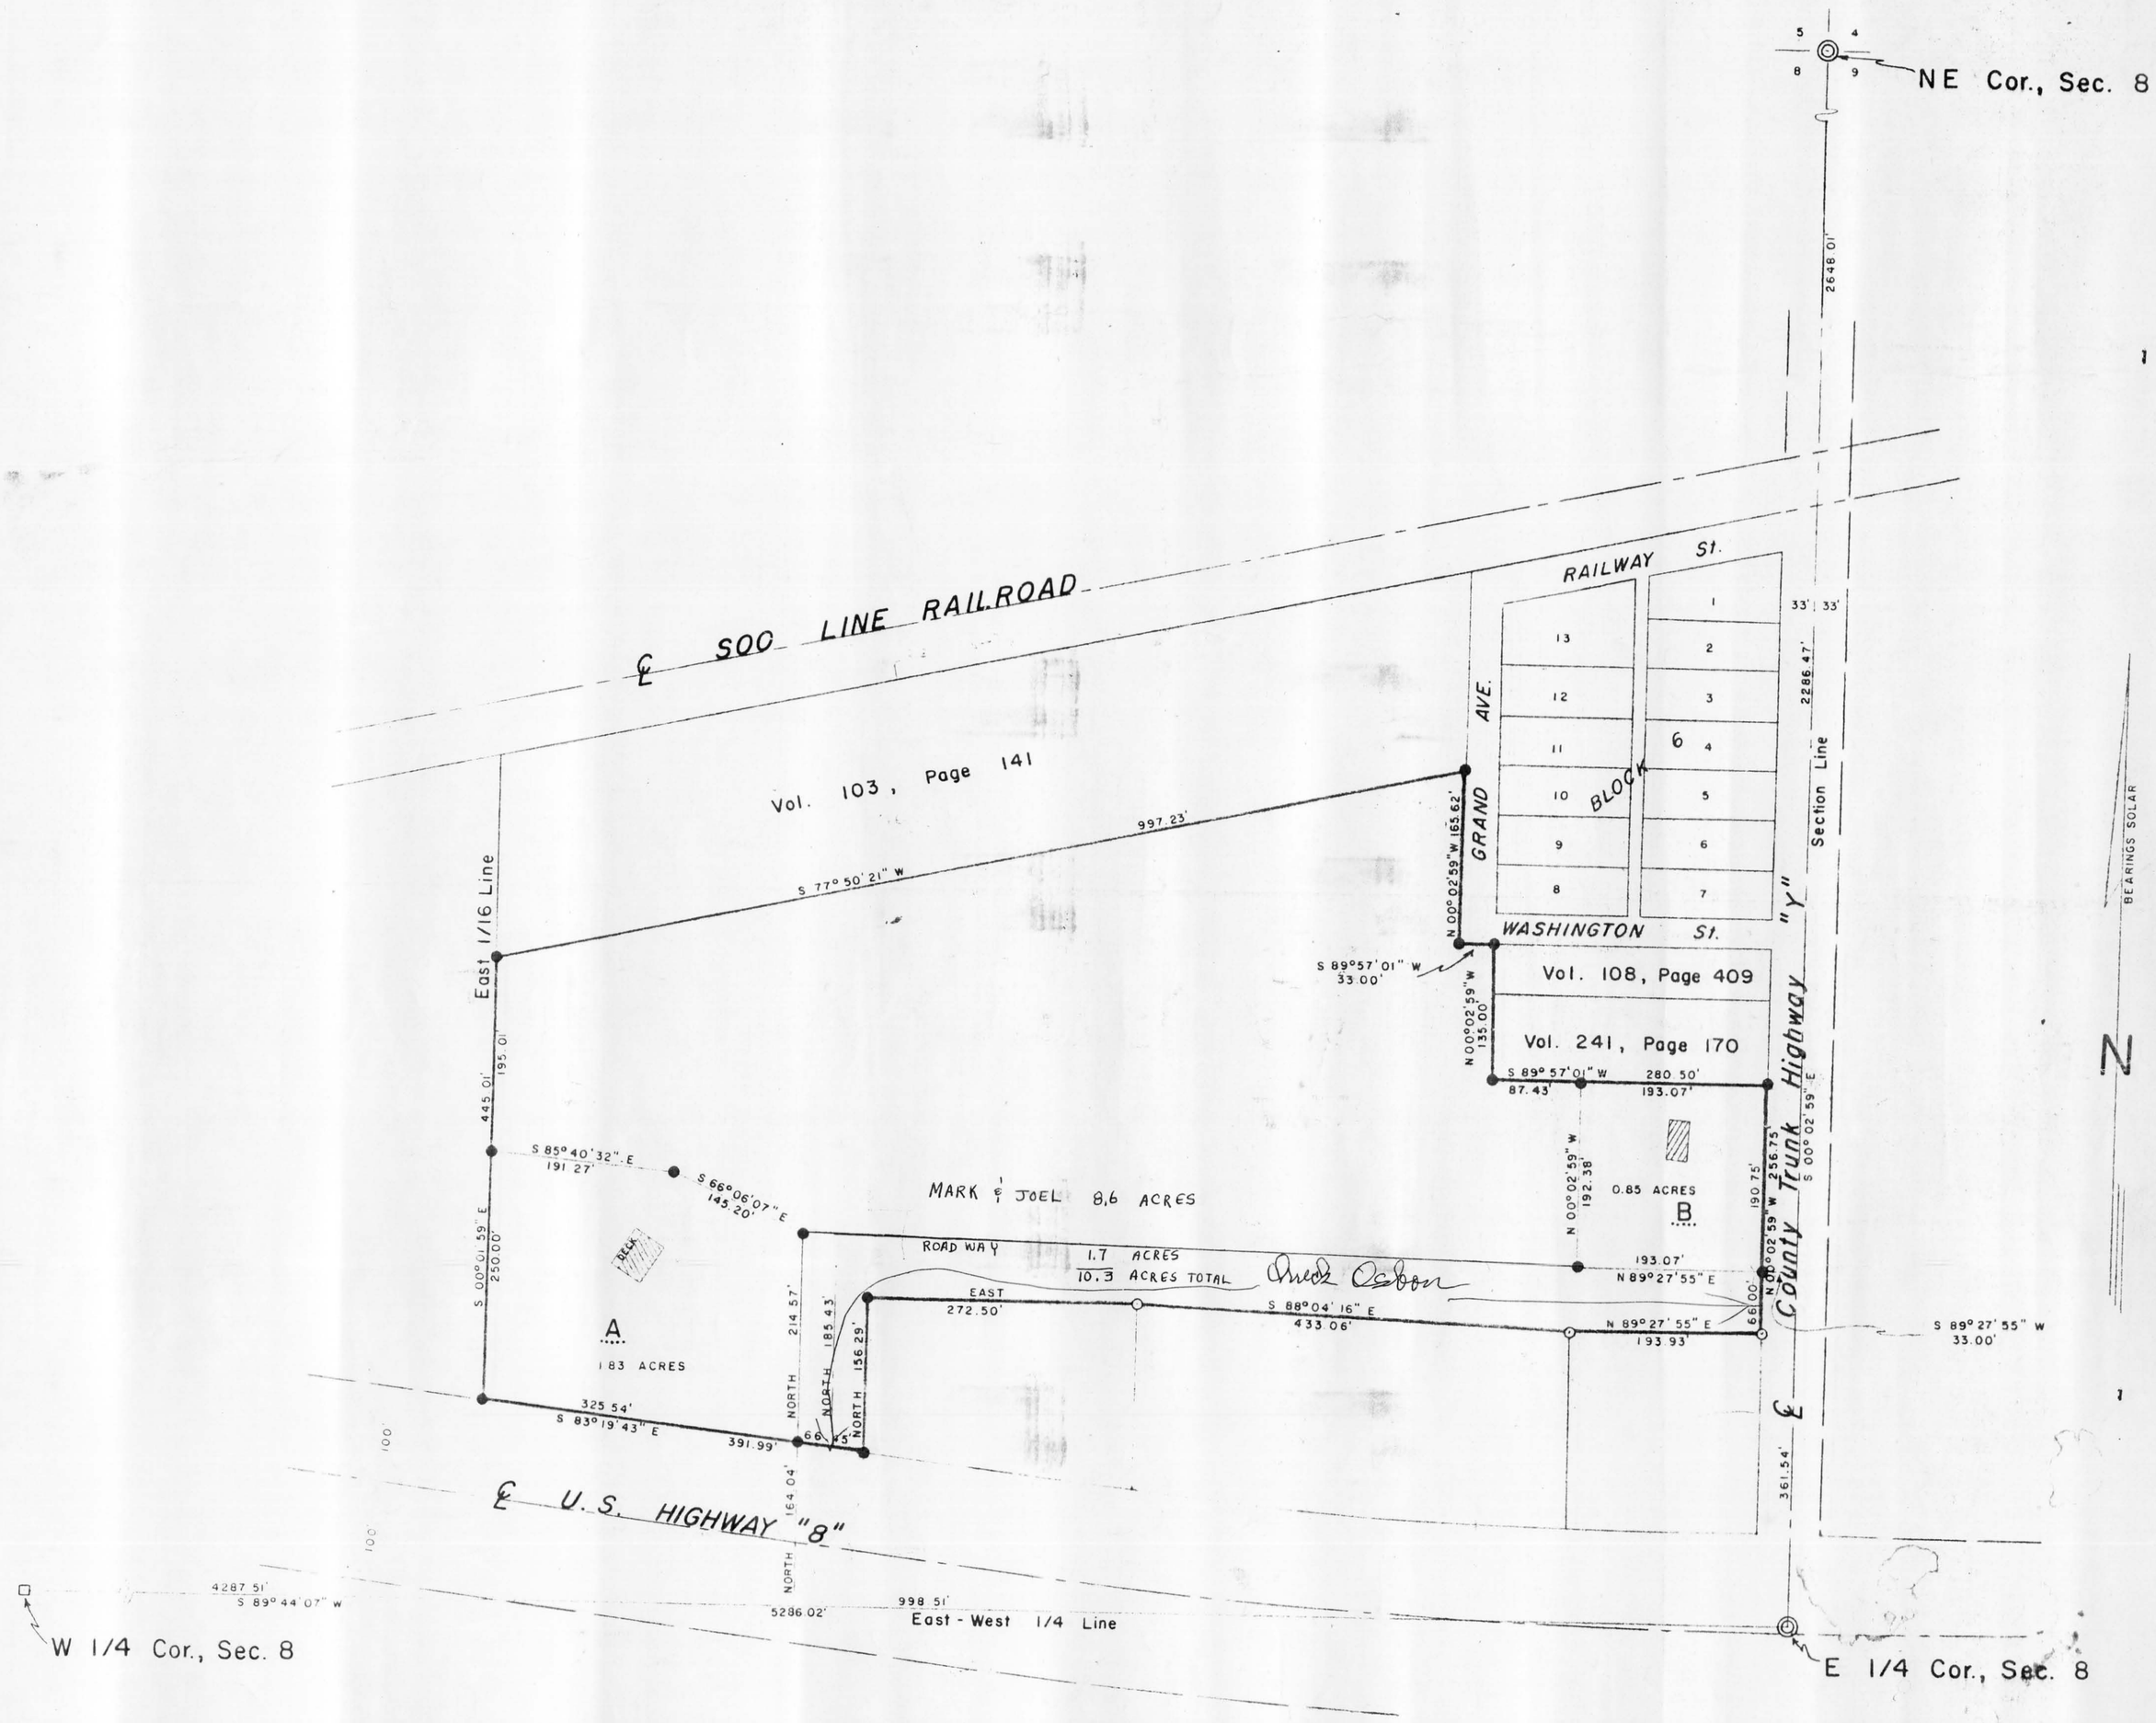

DESIGN PRODUCTS CO. 1086 10-6-78

TIMBERLAND SURVEYORS, INC. TOMAHAWK WIS.

SURVEY FOR
JOE & MARK POWELL
P.O. BOX 157
TOMAHAWK, WIS.

DATE 4 JUN 81 DWN. BY M.D.W. SCALE 1" = 100'

REVISED BY

REVISED BY

DWG. NO. 396