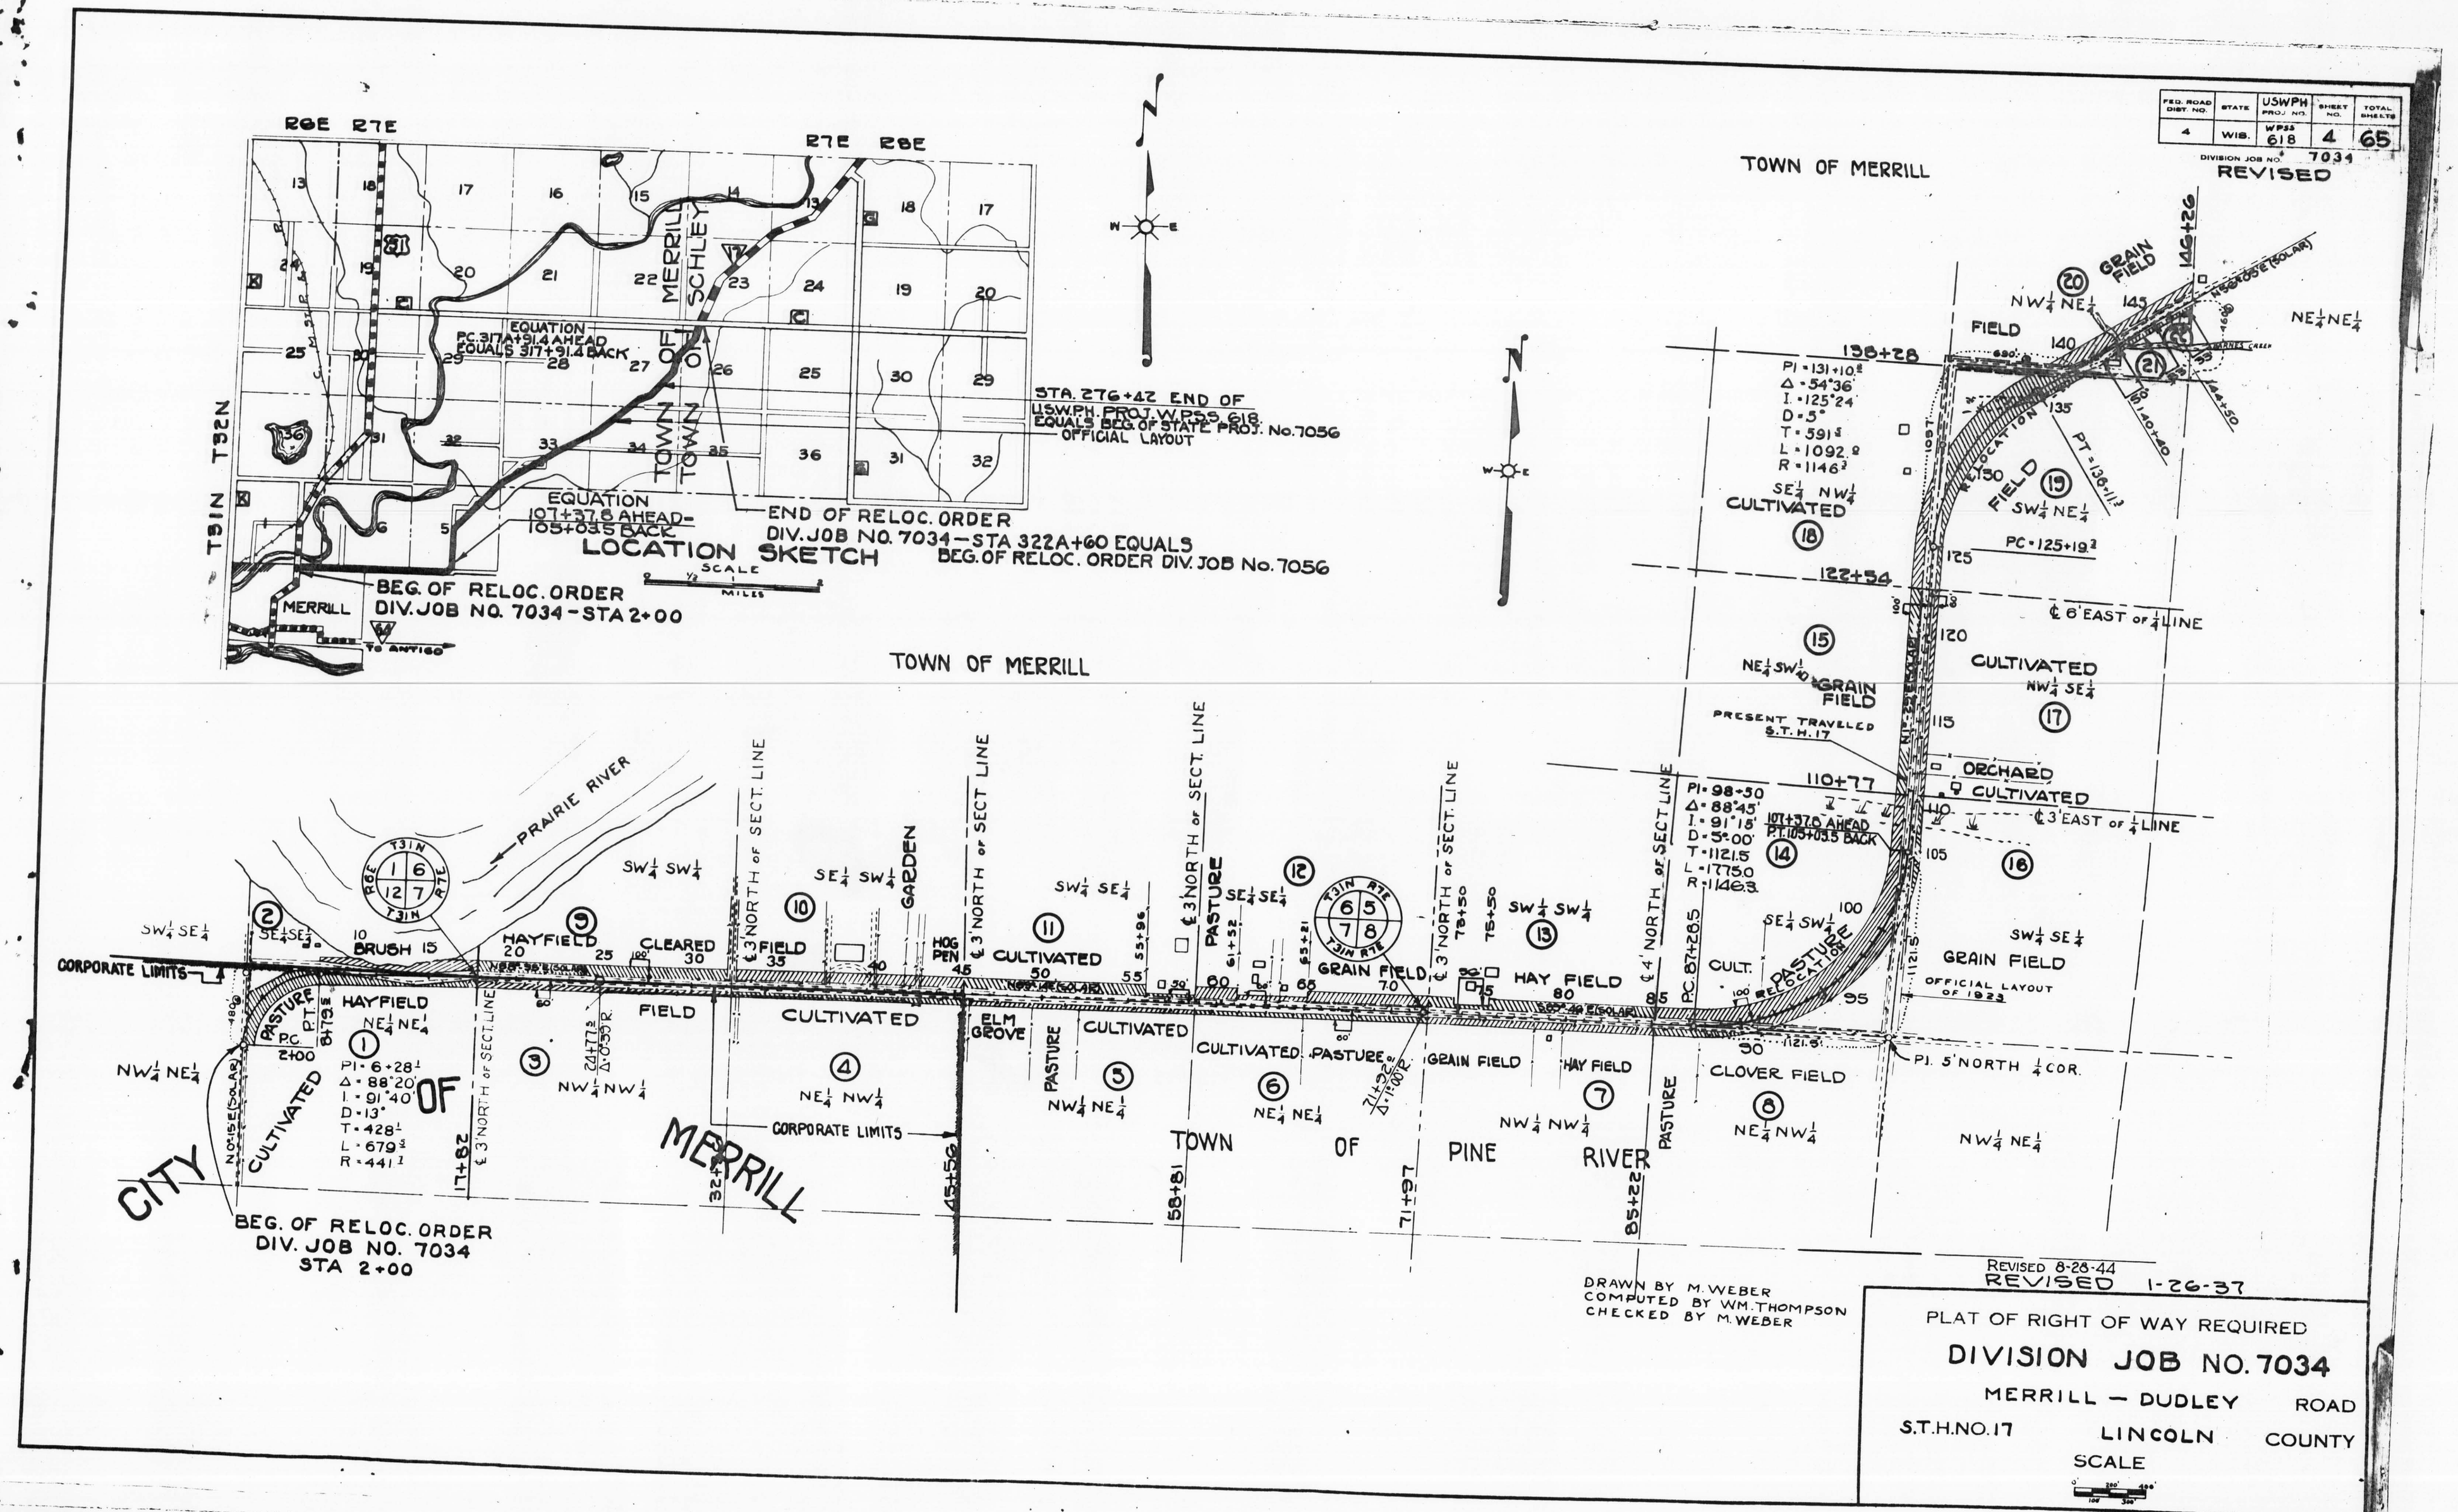

FED. ROAD DIST. NO. 4
STATE WIS.
USWPH PROJ. NO. WPSS 618
SHEET NO. 4
TOTAL SHEETS 65
DIVISION JOB NO. 7034
REVISED
R6E R7E
R7E R8E
T31N T32N
TOWN OF MERRILL
TOWN OF SCHLEY
EQUATION PC.317A+91.4 AHEAD EQUALS 317+91.4 BACK
STA. 276+42 END OF U.S.W.PH. PROJ. W.PSS. 618. EQUALS BEG. OF STATE PROJ. No. 7056 OFFICIAL LAYOUT
EQUATION 107+37.8 AHEAD-105+03.5 BACK
END OF RELOC. ORDER DIV. JOB NO. 7034 - STA 322A+60 EQUALS BEG. OF RELOC. ORDER DIV. JOB No. 7056
LOCATION SKETCH
SCALE
MILES
BEG. OF RELOC. ORDER DIV. JOB NO. 7034 - STA 2+00
MERRILL
TO ANTIGO
TOWN OF MERRILL
PRAIRIE RIVER
CORPORATE LIMITS
CITY OF MERRILL
TOWN OF PINE RIVER
BEG. OF RELOC. ORDER DIV. JOB NO. 7034 STA 2+00
GRAIN FIELD
FIELD
CULTIVATED
PASTURE
HAYFIELD
CLEARED
GARDEN
HOG PEN
ELM GROVE
CLOVER FIELD
ORCHARD
PRESENT TRAVELLED S.T.H. 17
PI = 131+10.8
Δ = 54°36'
I = 125°24'
D = 5°
T = 591.5
L = 1092.0
R = 1146.3
PI = 98+50
Δ = 88°45'
I = 91°15'
D = 5°00'
T = 1121.5
L = 1775.0
R = 1146.3
PI = 6+28.1
Δ = 88°20'
I = 91°40'
D = 13°
T = 428.1
L = 679.5
R = 441.7
PI. 5' NORTH ¼ COR.
OFFICIAL LAYOUT OF 1923
REVISED 8-28-44
REVISED 1-26-37
DRAWN BY M. WEBER
COMPUTED BY WM. THOMPSON
CHECKED BY M. WEBER
PLAT OF RIGHT OF WAY REQUIRED
DIVISION JOB NO. 7034
MERRILL — DUDLEY ROAD
S.T.H. NO. 17 LINCOLN COUNTY
SCALE