COUNTY AND HIGHWAY	ROUTE AND SECTION	CLASS AND AGREEMENT STATE	CLASS AND AGREEMENT FEDERAL	FEDERAL DIVISION OFFICE	SHEET NUMBER	TOTAL SHEETS
35.2	189.0	21.2		4	4.1	

3.1 41

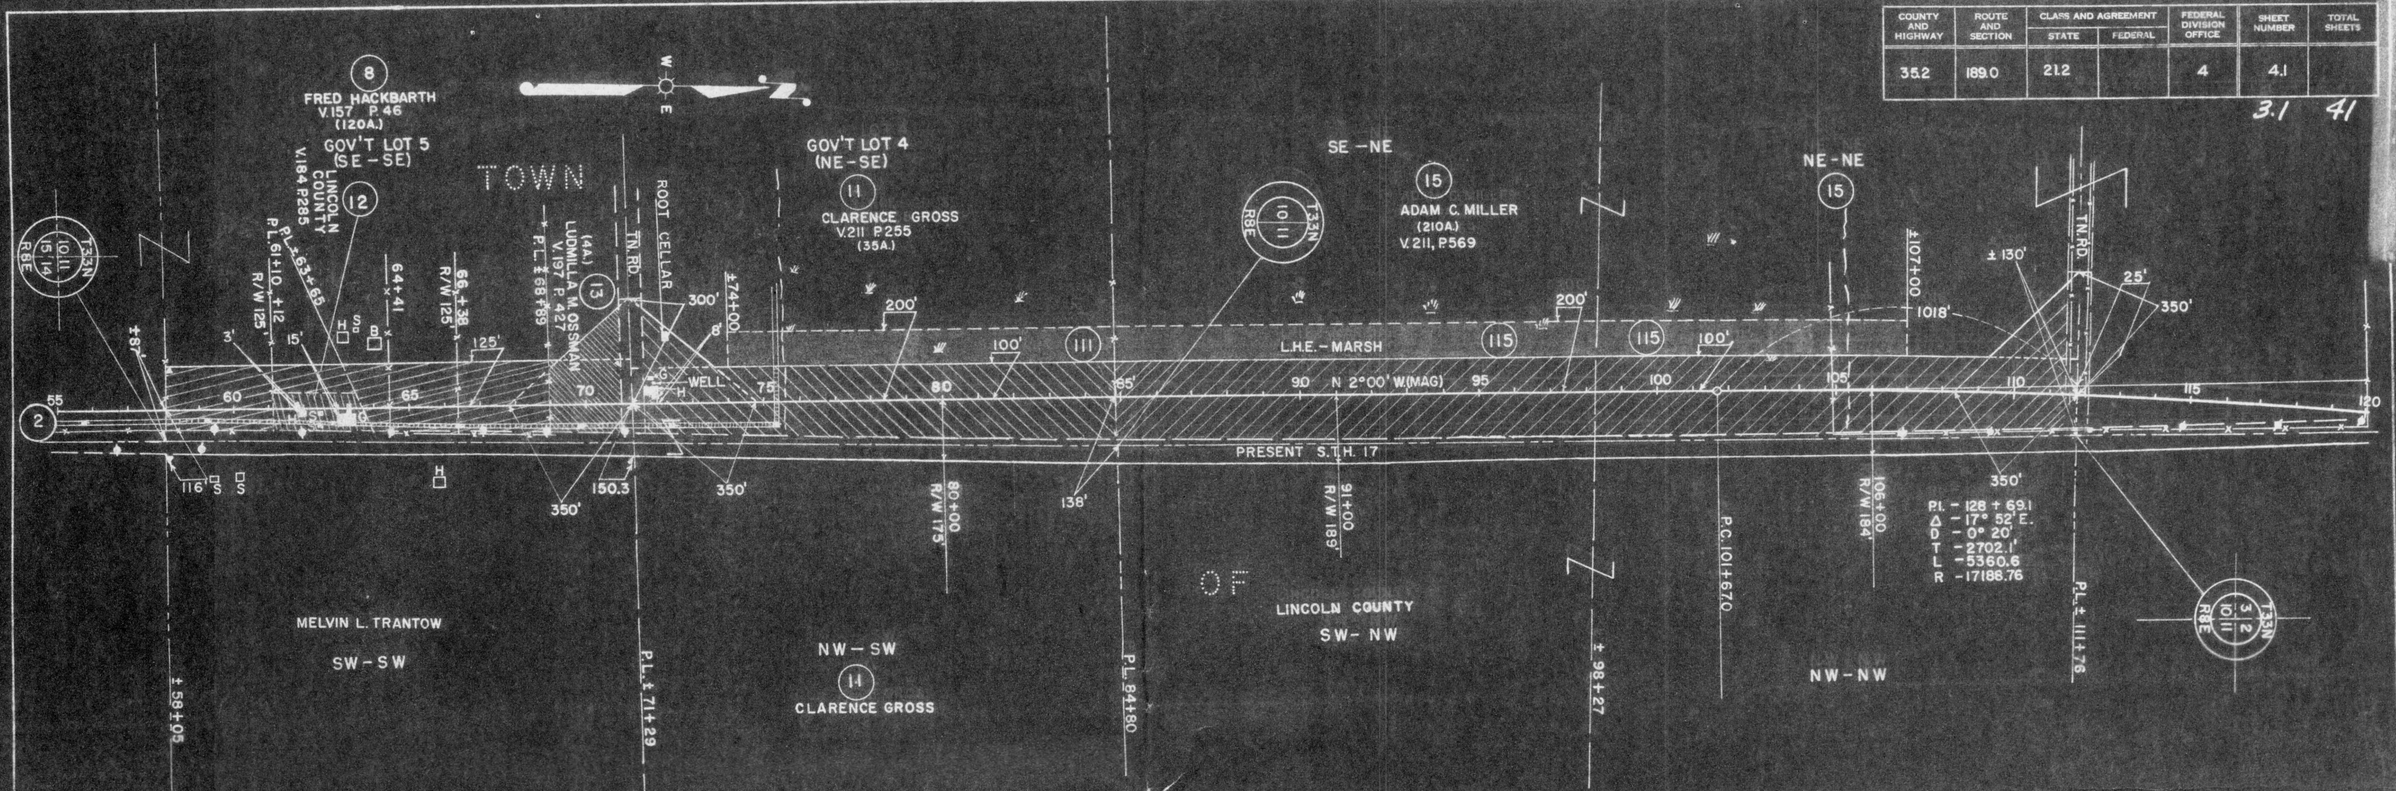

ACQUIRE IN THE NAME OF THE STATE OF WISCONSIN

PAR. NO.	OWNER	ADDRESS	DESCRIPTION	INTEREST REQUIRED	ACRES REQ'D	ALSO SHEET	PAR. NO.
8	FRED HACKBARTH & MYRTLE (H.W.)	R.F.D. NO. 1 GLEASON WIS.	PT. SE-SE OR GOV'T LOT 5, SEC. 10 T.33N. R.8E.	FEE TITLE	→	4	8
11	CLARENCE GROSS, (A SINGLE MAN)	" " " "	NE-SE OR GOV'T LOT 4 " " "	" "	6.46		11
12	LINCOLN COUNTY	MERRILL "	PT. GOV'T LOT 5 SEC. 10 " "	" "	0.63		12
13	LUDMILLA M. & JOHN L. OSSMAN (HER SON)	6246 MELROSE ST. CHICAGO 34, ILL.	PT. SE-SE OR GOV'T LOT 5 SEC. 10 " "	" "	1.28		13
15	ADAM C. MILLER & AGNES (H.W.)	R.F.D. NO. 1 GLEASON WIS.	NE-NE SE-NE SEC. 10 " "	" "	24.07	4.2	15
111	CLARENCE GROSS, (A SINGLE MAN)	R.F.D. NO. 1, GLEASON WIS.	NE-SE OR GOV'T. LOT 4 " " "	L.H.E.- MARSH	0		111
115	ADAM C. MILLER & AGNES (H.W.)	" " " "	NE-NE, SE-NE " " "	" "	0		115
2	WISCONSIN PUBLIC SERVICE CO.		PT. GOV'T. LOT 5, GOV'T LOT 4, SEC. 10, " "	FEE TITLE	→	4	2

P.B.S. ENGR. 3-16-60

STATE HIGHWAY COMMISSION OF WISCONSIN

PLAT OF RIGHT OF WAY REQUIRED

PROJECT T0189(2)

DUDLEY — EAST COUNTY LINE ROAD

S.T.H. 17 LINCOLN COUNTY

NOTE BOOK 8576

SCALE 0 200 400

REV. AUG. 15, 1960
REV. JULY 18, 1960
REV. APR. 5, 1960

DATED DEC. 23, 1959

LENGTH 5.986 MILES