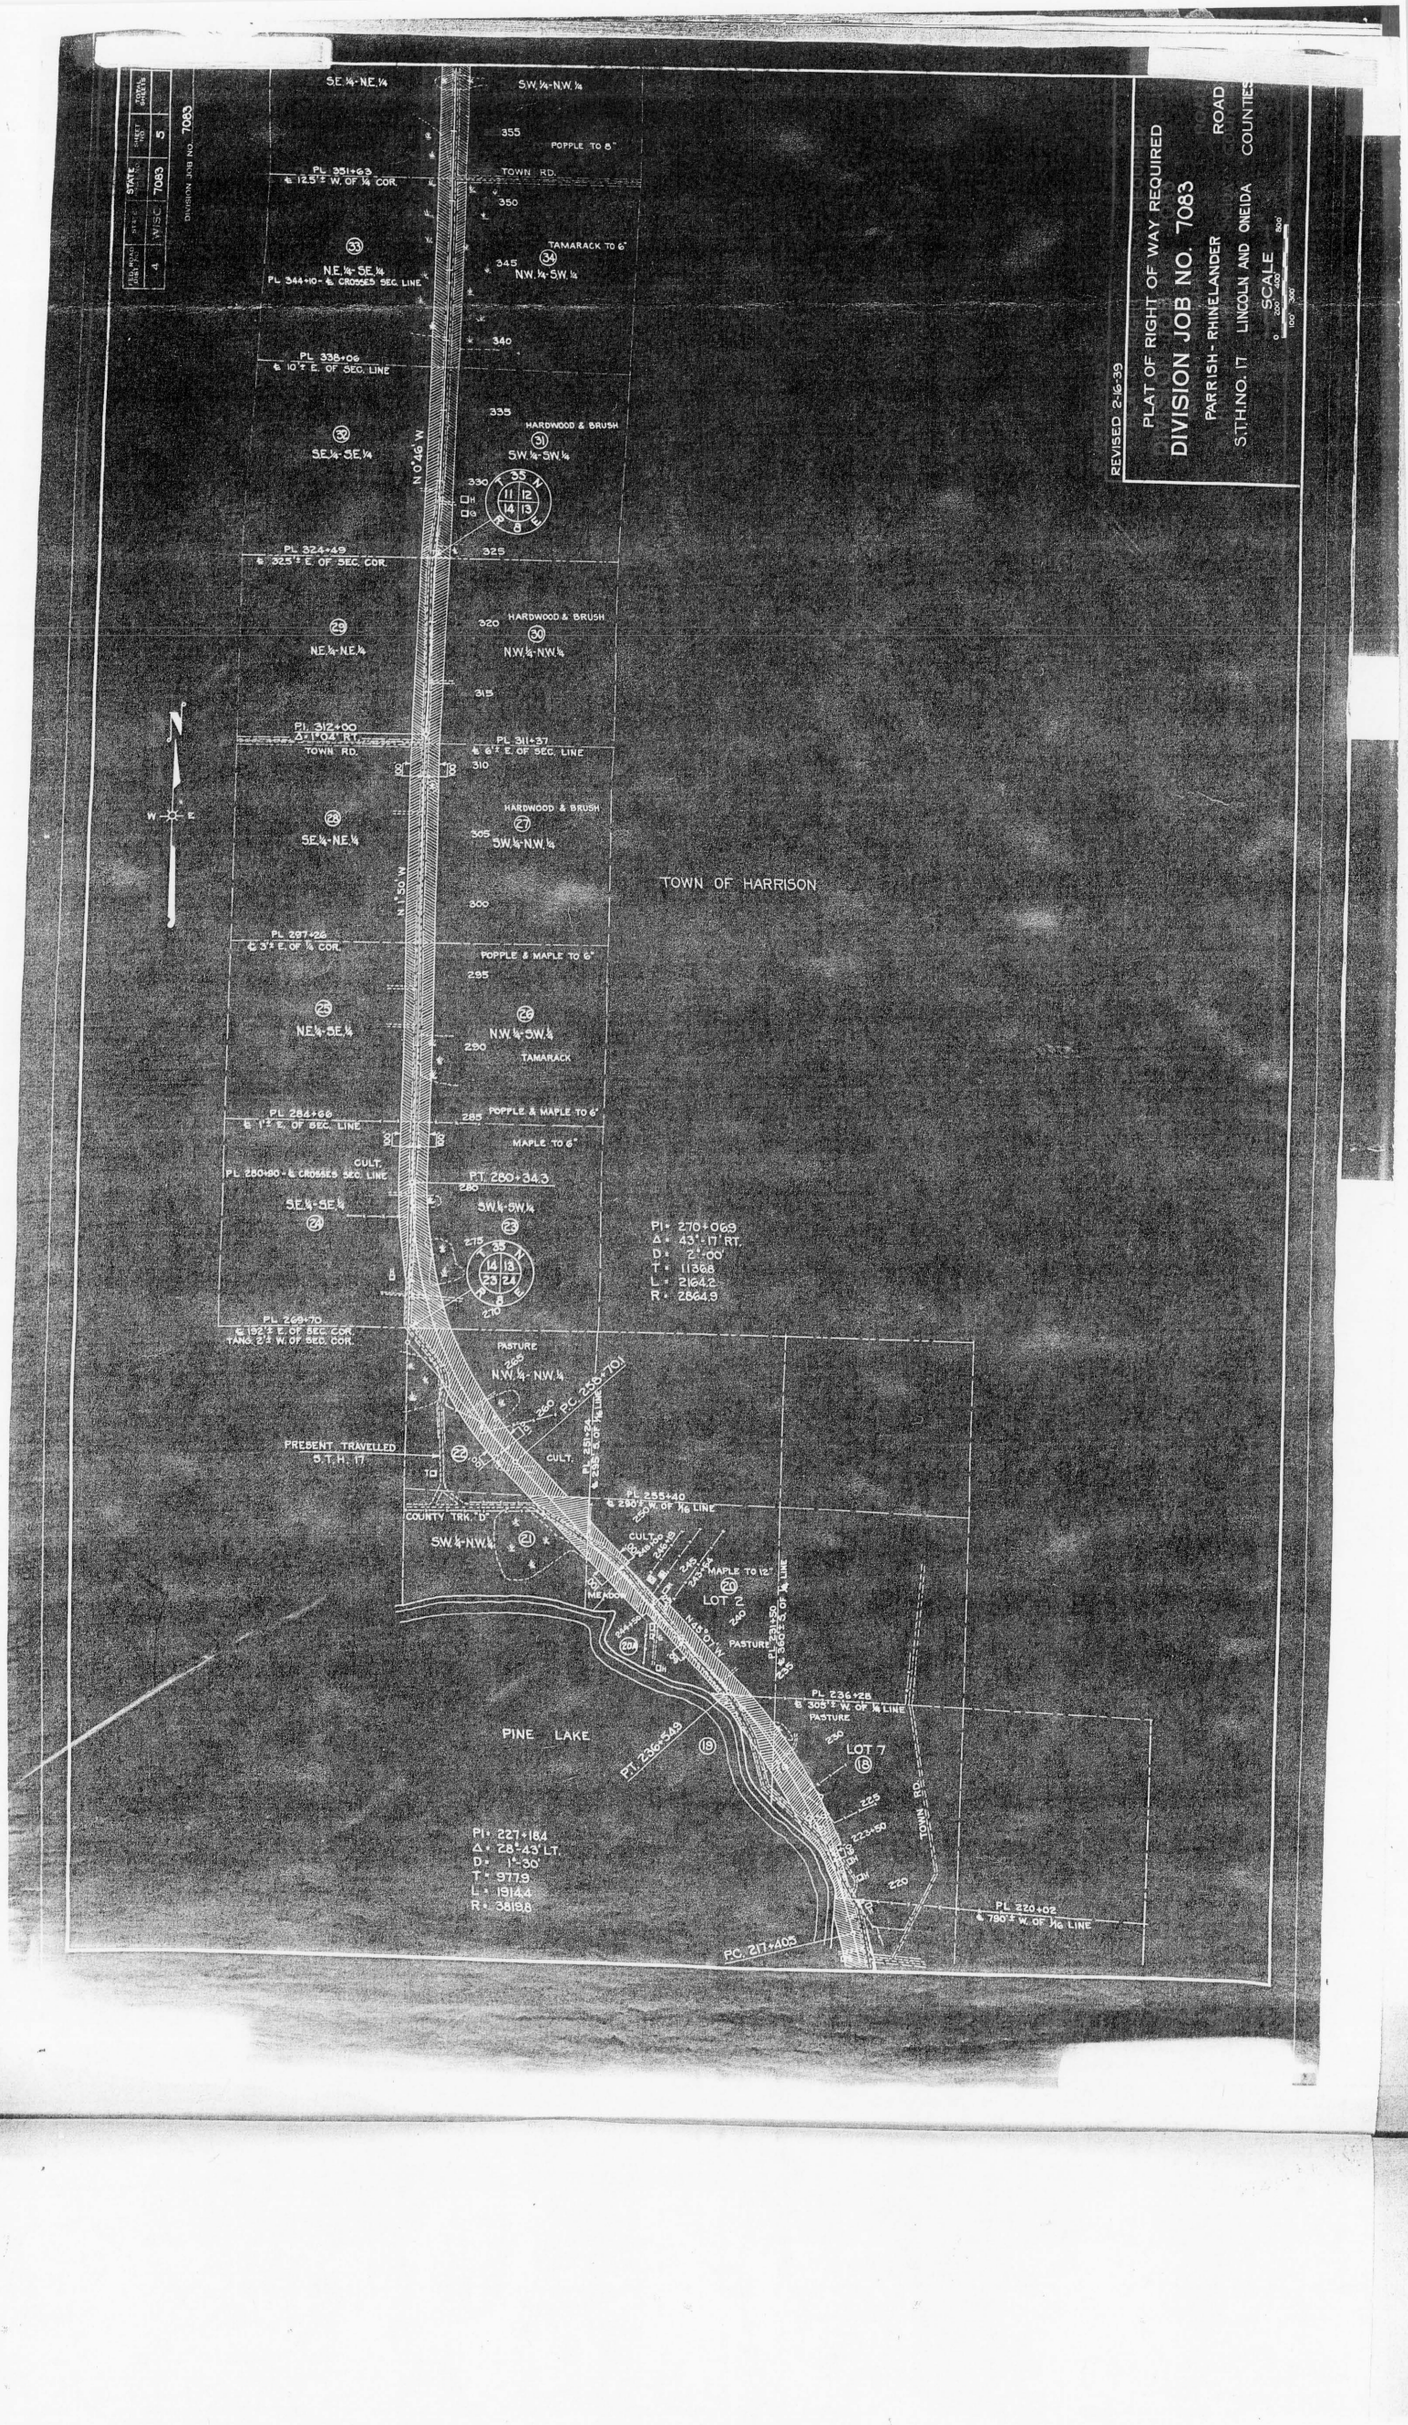
PLAT OF RIGHT OF WAY REQUIRED
DIVISION JOB NO. 7083
PARRISH - RHINELANDER ROAD
S.T.H. NO. 17 LINCOLN AND ONEIDA COUNTIES
SCALE
REVISED 2-16-39
DIVISION JOB NO. 7083
STATE 7083
W.S.C.
TOWN OF HARRISON
PINE LAKE
SE.¼-NE.¼
SW.¼-NW.¼
NE.¼-SE.¼
NW.¼-SW.¼
SE.¼-SE.¼
SW.¼-SW.¼
NE.¼-NE.¼
NW.¼-NW.¼
SE.¼-NE.¼
SW.¼-NW.¼
NE.¼-SE.¼
NW.¼-SW.¼
SE.¼-SE.¼
SW.¼-SW.¼
PRESENT TRAVELLED S.T.H. 17
COUNTY TRK. "D"
TOWN RD.
POPPLE TO 8"
TAMARACK TO 6"
HARDWOOD & BRUSH
POPPLE & MAPLE TO 6"
MAPLE TO 6"
MAPLE TO 12"
TAMARACK
PASTURE
MEADOW
CULT.
LOT 7
PL 331+63 & 12.5' W. OF ¼ COR.
PL 344+10 - & CROSSES SEC. LINE
PL 338+06 & 10' E. OF SEC. LINE
PL 324+49 & 325' E. OF SEC. COR.
PL 312+00 & 170' RT.
PL 311+37 & 6' E. OF SEC. LINE
PL 297+26 & 3' E. OF ¼ COR.
PL 284+66 & 1' E. OF SEC. LINE
PL 280+80 - & CROSSES SEC. LINE
PT. 280+34.3
PL 269+70 & 192' E. OF SEC. COR. TANG. 2' W. OF SEC. COR.
PC. 255+70
PL 255+40 & 250' S. OF ¼ LINE
PL 236+28 & 305' S. OF ¼ LINE
PT. 236+549
PC. 217+405
PL 220+02 & 780' W. OF ¼ LINE
PI= 270+069
Δ= 43°-17' RT.
D= 2°-00'
T= 1136.8
L= 2164.2
R= 2864.9
PI= 227+18.4
Δ= 28°-43' LT.
D= 1°-30'
T= 977.9
L= 1914.4
R= 3819.8
N 0°46' W
N 1°50' W
N 15°30' W
N 43°30' W
T. 35 N.
R. 8 E.
11 12 14 13
14 13 23 24
0 100 200 300 400 800'