COUNTY AND HIGHWAY	ROUTE AND SECTION	CLASS AND AGREEMENT STATE	CLASS AND AGREEMENT FEDERAL	FEDERAL DIVISION OFFICE	SHEET NUMBER	TOTAL SHEETS
35.1	5.4		11.38	WIS. 5N	4	

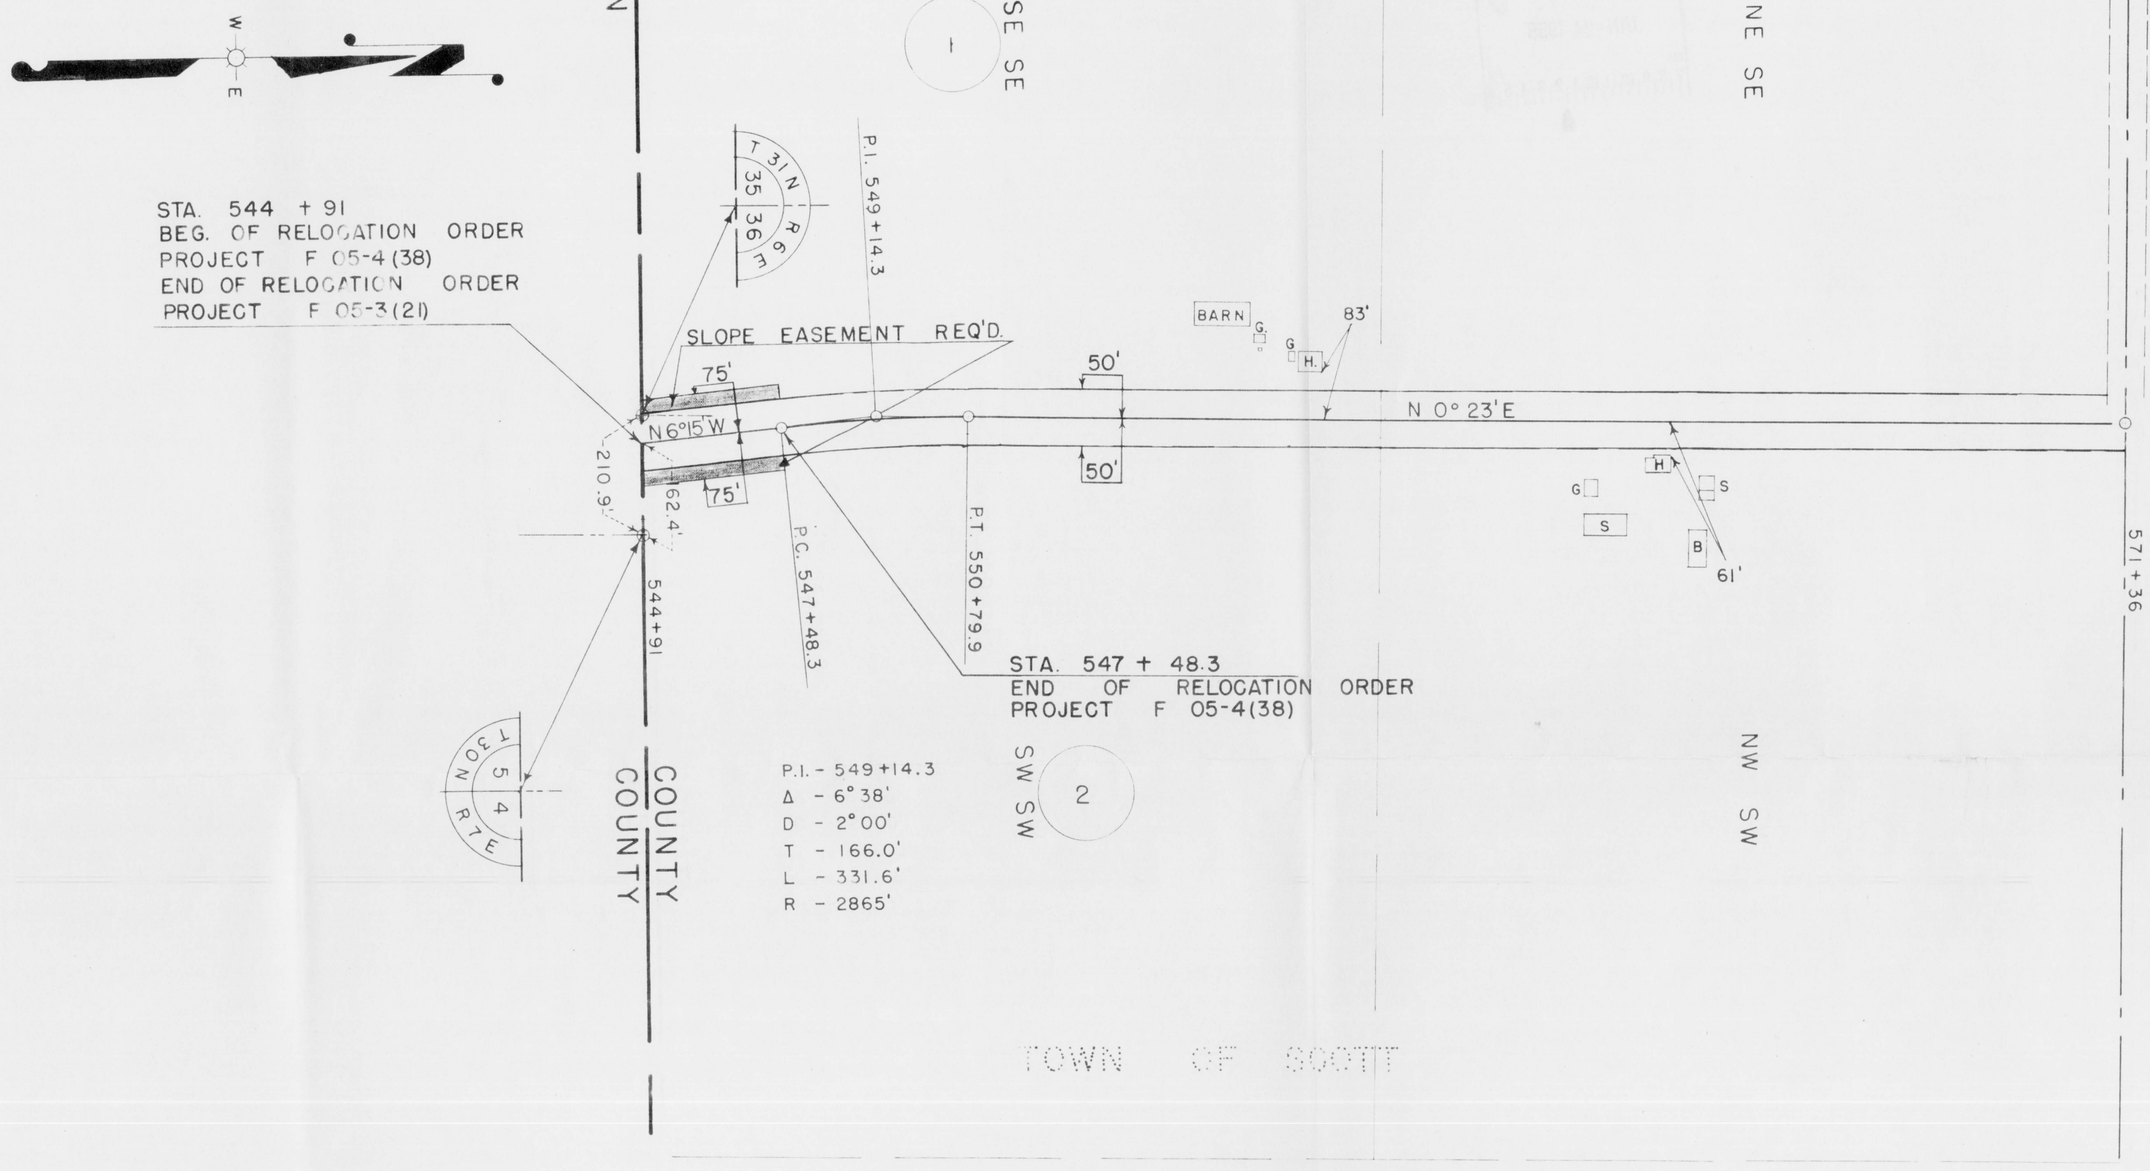

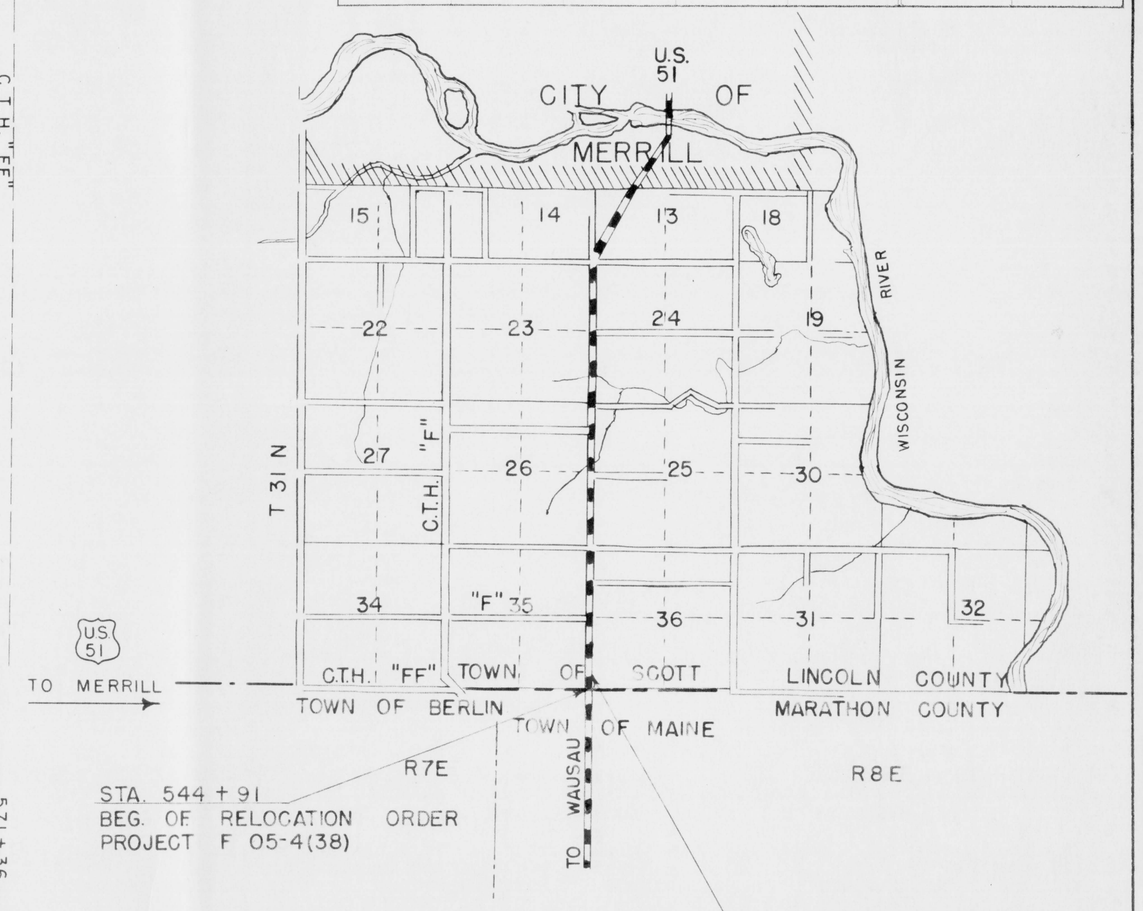

SCHEDULE OF LAND AND INTERESTS REQUIRED

NOTE: ACQUIRE EASEMENTS FOR HIGHWAY PURPOSES EXCEPT AS OTHERWISE SPECIFIED

PAR.	OWNER	DESCRIPTION	ACRES CULT.	ACRES WILD		ACRES TOTAL	INTERESTS REQUIRED	MOVING FENCE BARBED	MOVING FENCE WOVEN
1	ED SENSE & DELLA, H.W.	SE-SE, T 31 N. R 6E SEC. 35				—	L.H.E.		
2	GOTTLIEB VOIGT & EDNA	SW-SW, " " "				—	"		

STATE HIGHWAY COMMISSION OF WISCONSIN

PLAT OF RIGHT OF WAY REQUIRED

PROJECT F 05-4(38)

SOUTH COUNTY LINE - MERRILL ROAD

USH NO. "51" LINCOLN COUNTY

SCALE 0 100' 200' 400'

DATED 1-11-55

DAVID WHITE CO., MILWAUKEE