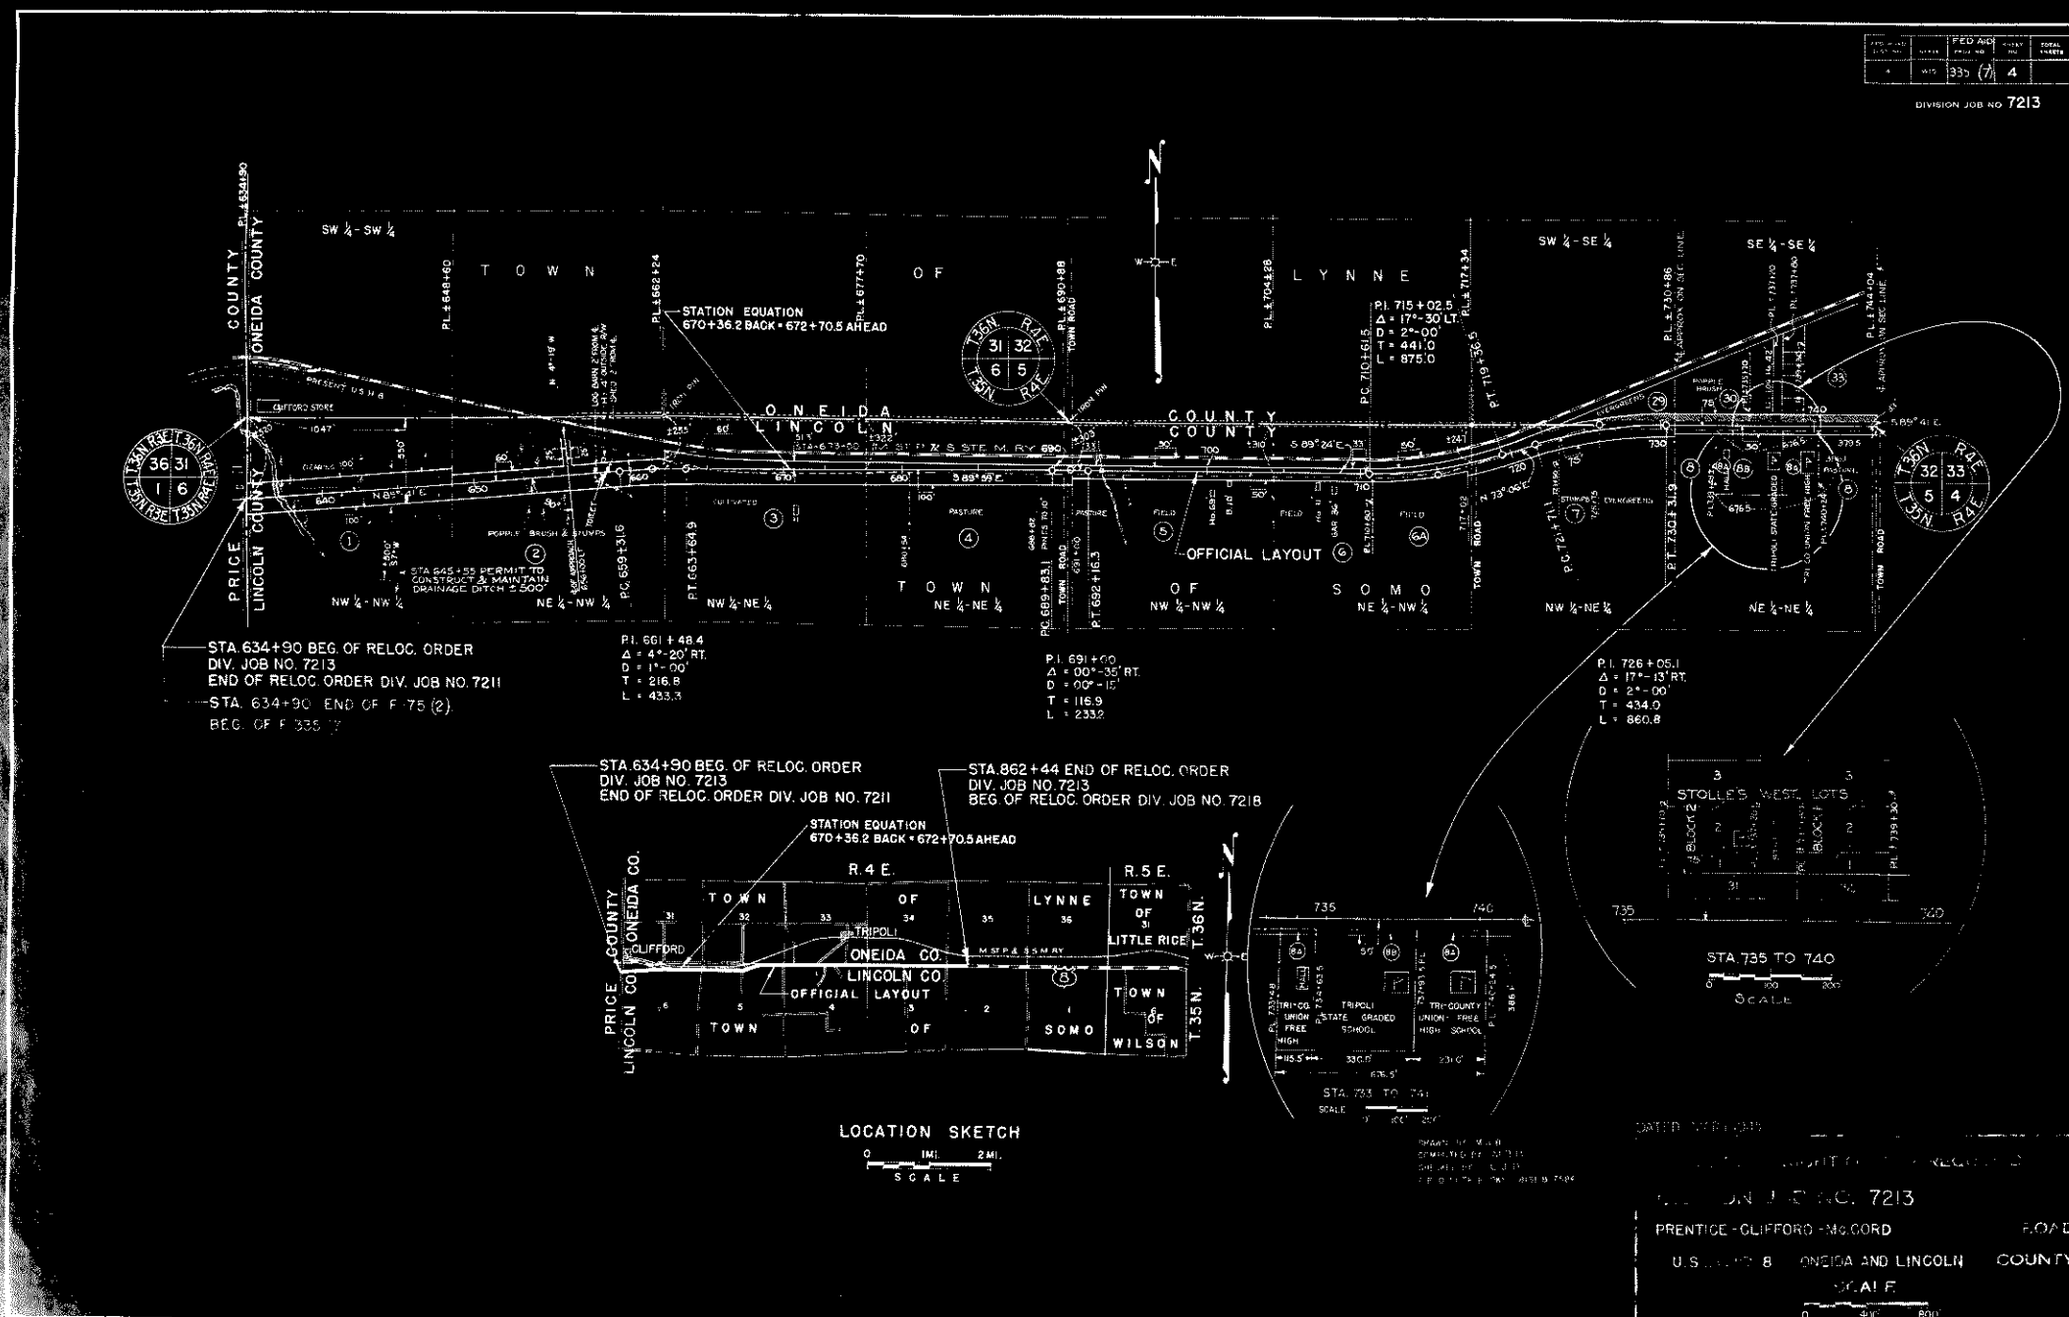

FED AID
335 (7)
4
DIVISION JOB NO 7213
SW ¼ - SW ¼
SW ¼ - SE ¼
SE ¼ - SE ¼
TOWN OF LYNNE
ONEIDA COUNTY
LINCOLN COUNTY
PRICE COUNTY
STATION EQUATION
670+36.2 BACK = 672+70.5 AHEAD
P.I. 715+02.5
Δ = 17°-30' LT.
D = 2°-00'
T = 441.0
L = 875.0
OFFICIAL LAYOUT
STA. 645+55 PERMIT TO CONSTRUCT & MAINTAIN DRAINAGE DITCH ± 500'
NW ¼ - NW ¼
NE ¼ - NW ¼
NW ¼ - NE ¼
NE ¼ - NE ¼
NW ¼ - NW ¼
NE ¼ - NW ¼
NW ¼ - NE ¼
NE ¼ - NE ¼
STA. 634+90 BEG. OF RELOC. ORDER
DIV. JOB NO. 7213
END OF RELOC. ORDER DIV. JOB NO. 7211
STA. 634+90 END OF F-75 (2)
BEG. OF F 335 (7)
P.I. 661+48.4
Δ = 4°-20' RT.
D = 1°-00'
T = 216.8
L = 433.3
P.I. 691+00
Δ = 00°-35' RT.
D = 00°-15'
T = 116.9
L = 233.2
P.I. 726+05.1
Δ = 17°-13' RT.
D = 2°-00'
T = 434.0
L = 860.8
STA. 634+90 BEG. OF RELOC. ORDER
DIV. JOB NO. 7213
END OF RELOC. ORDER DIV. JOB NO. 7211
STA. 862+44 END OF RELOC. ORDER
DIV. JOB NO. 7213
BEG. OF RELOC. ORDER DIV. JOB NO. 7218
STATION EQUATION
670+36.2 BACK = 672+70.5 AHEAD
R. 4 E.
R. 5 E.
TOWN OF LYNNE
TOWN OF LITTLE RICE
TOWN OF SOMO
TOWN OF WILSON
CLIFFORD
TRIPOLI
ONEIDA CO.
LINCOLN CO.
OFFICIAL LAYOUT
T. 36 N.
T. 35 N.
LOCATION SKETCH
0 1MI. 2MI.
SCALE
STOLLE'S WEST LOTS
STA. 735 TO 740
SCALE
TRIPOLI STATE GRADED SCHOOL
TRI-COUNTY UNION FREE HIGH SCHOOL
STA. 733 TO 741
SCALE
DATED VERSIONS
DIVISION JOB NO. 7213
PRENTICE - CLIFFORD - McCORD
ROAD
U.S. ... 8 ONEIDA AND LINCOLN COUNTY
SCALE
0 400' 800'