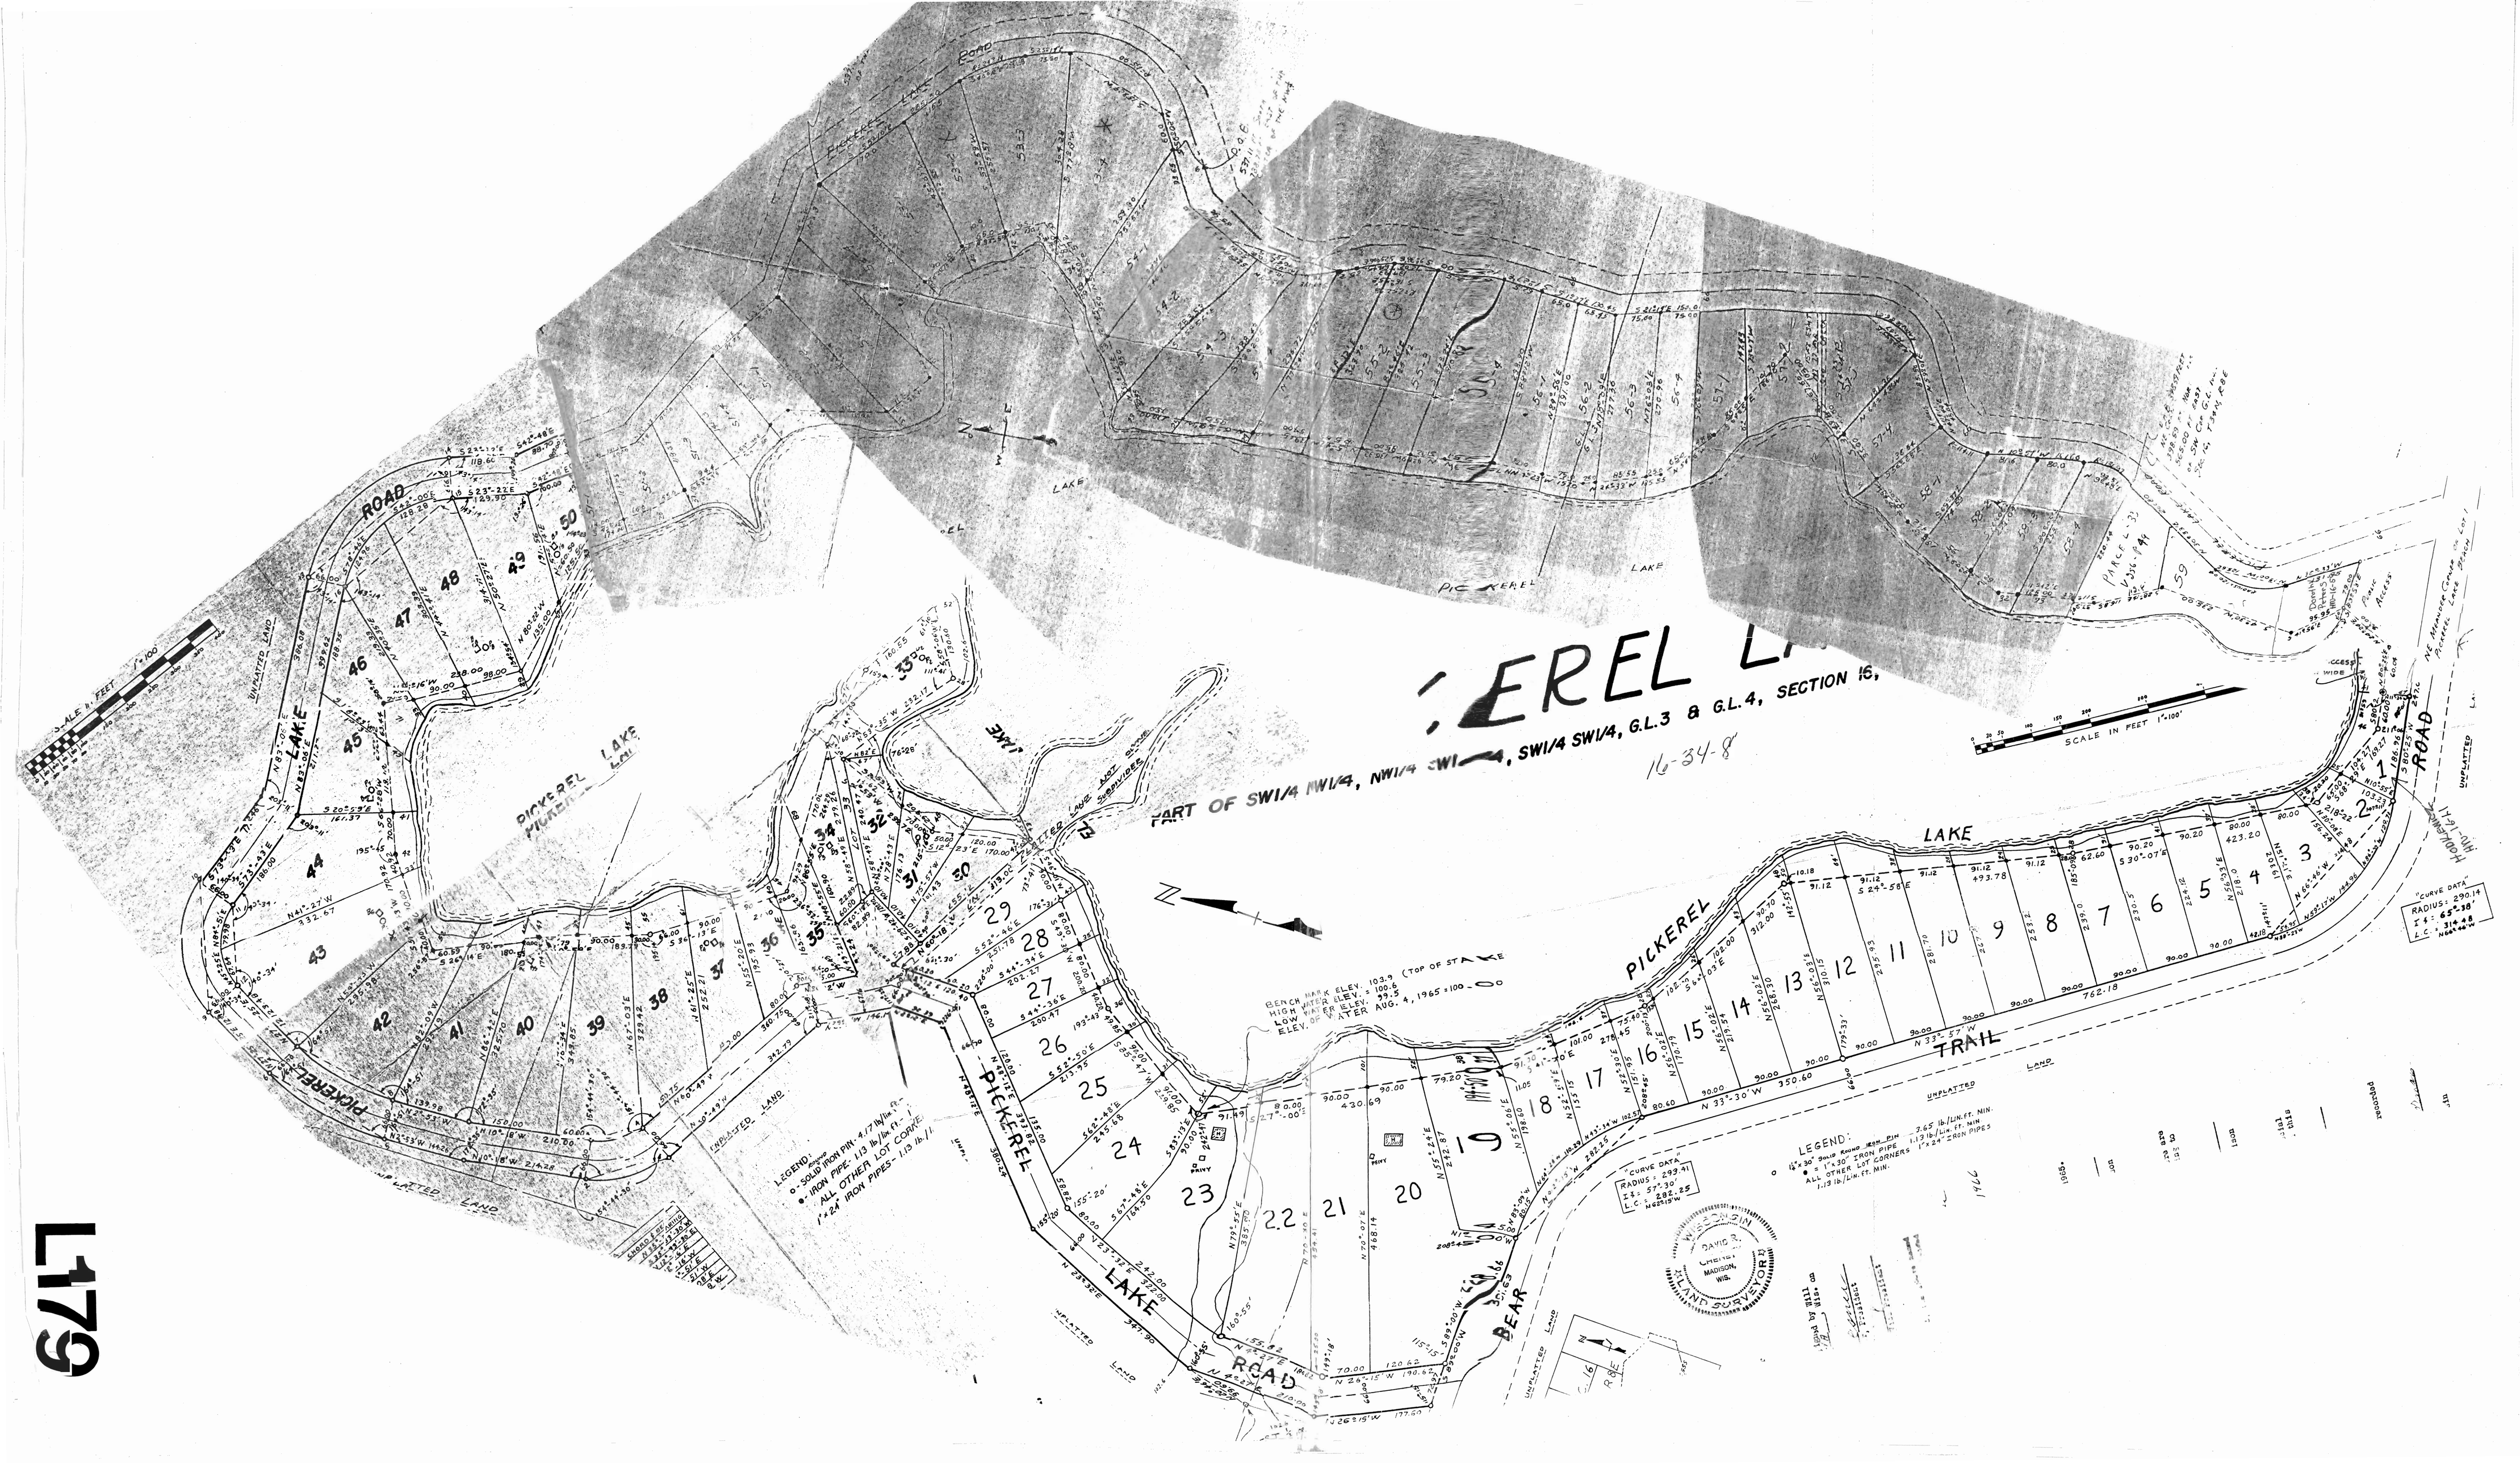

PICKEREL LAKE
PART OF SW1/4 NW1/4, NW1/4 SW1/4, SW1/4 SW1/4, G.L.3 & G.L.4, SECTION 16,
16-34-8
SCALE IN FEET 1"=100'
PICKEREL LAKE ROAD
PICKEREL LAKE TRAIL
BEAR LAKE ROAD
UNPLATTED LAND
LEGEND:
SOLID IRON PIN - 4.17 lb/lin. ft.
IRON PIPE - 1.13 lb/lin. ft.
ALL OTHER LOT CORNERS
1"x24" IRON PIPES - 1.13 lb/l
BENCH MARK ELEV. 103.9 (TOP OF STAKE
HIGH WATER ELEV. = 100.6
LOW WATER ELEV. 99.5
ELEV. OF WATER AUG. 4, 1965 = 100.00
"CURVE DATA"
RADIUS: 290.14
I.F.: 65°38'
L.C.: 314.48
"CURVE DATA"
RADIUS: 293.41
I.F.: 57°30'
L.C.: 282.25
LEGEND:
1/4"x30" SOLID ROUND IRON PIN 3.65 lb/LIN. FT. MIN.
= 1"x30" IRON PIPE 1.13 lb/LIN. FT. MIN.
ALL OTHER LOT CORNERS 1"x24" IRON PIPES
1.13 lb/LIN. FT. MIN.
WISCONSIN
DAVID R. CHENEY
MADISON, WIS.
LAND SURVEYOR

L179