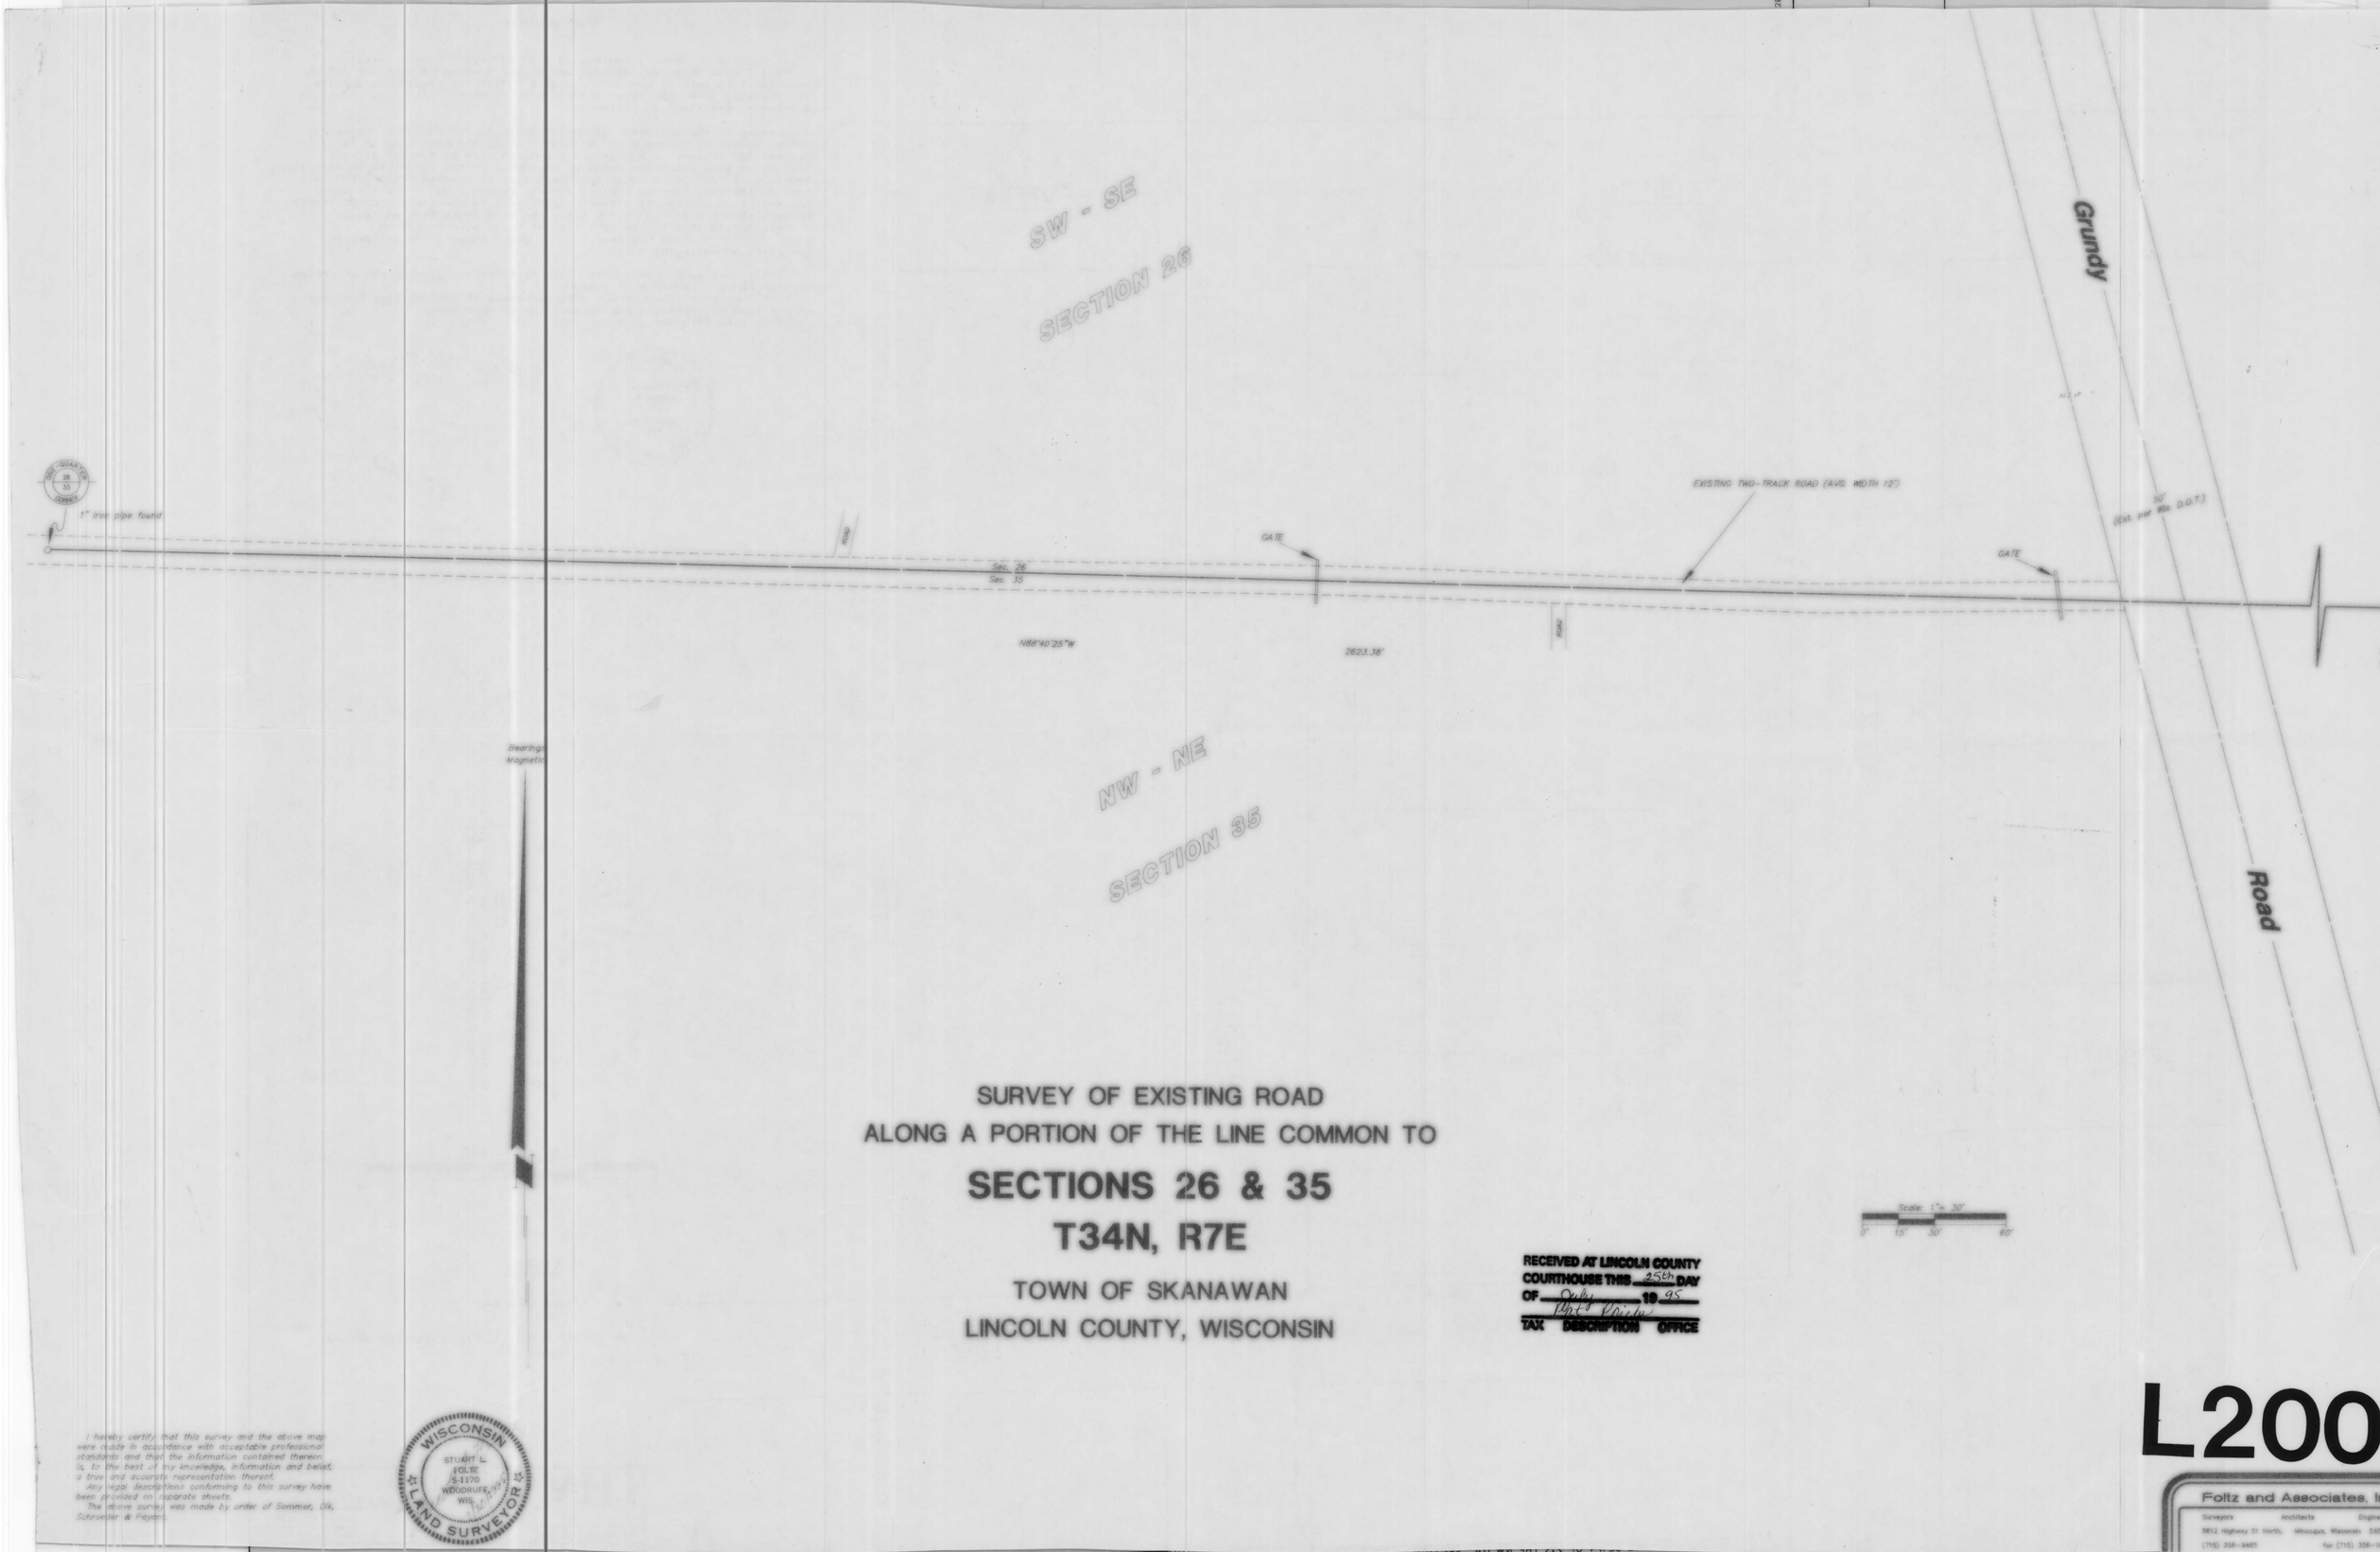

SURVEY OF EXISTING ROAD
ALONG A PORTION OF THE LINE COMMON TO

SECTIONS 26 & 35
T34N, R7E

TOWN OF SKANAWAN
LINCOLN COUNTY, WISCONSIN

RECEIVED AT LINCOLN COUNTY
COURTHOUSE THIS 25th DAY
OF July 19 95
Pat Priebe
TAX DESCRIPTION OFFICE

I hereby certify that this survey and the above map were made in accordance with acceptable professional standards and that the information contained thereon is, to the best of my knowledge, information and belief, a true and accurate representation thereof.
Any legal descriptions conforming to this survey have been provided on separate sheets.
The above survey was made by order of Sommer, Olk, Schroeder & Payant.

L200

Foltz and Associates, I
Surveyors Architects Engine
5612 Highway 51 North, Minocqua, Wisconsin 54
(715) 356-9465 fax (715) 356-