NW 1/4, of the SE 1/4
and part of the
SW 1/4, of the SE 1/4
and part of the
NE 1/4, of the SE 1/4
and part of the
SE 1/4, of the SE 1/4
SECTION 29
T. 35 N., R. 6 E.

Town of Bradley

Lincoln County, Wis.

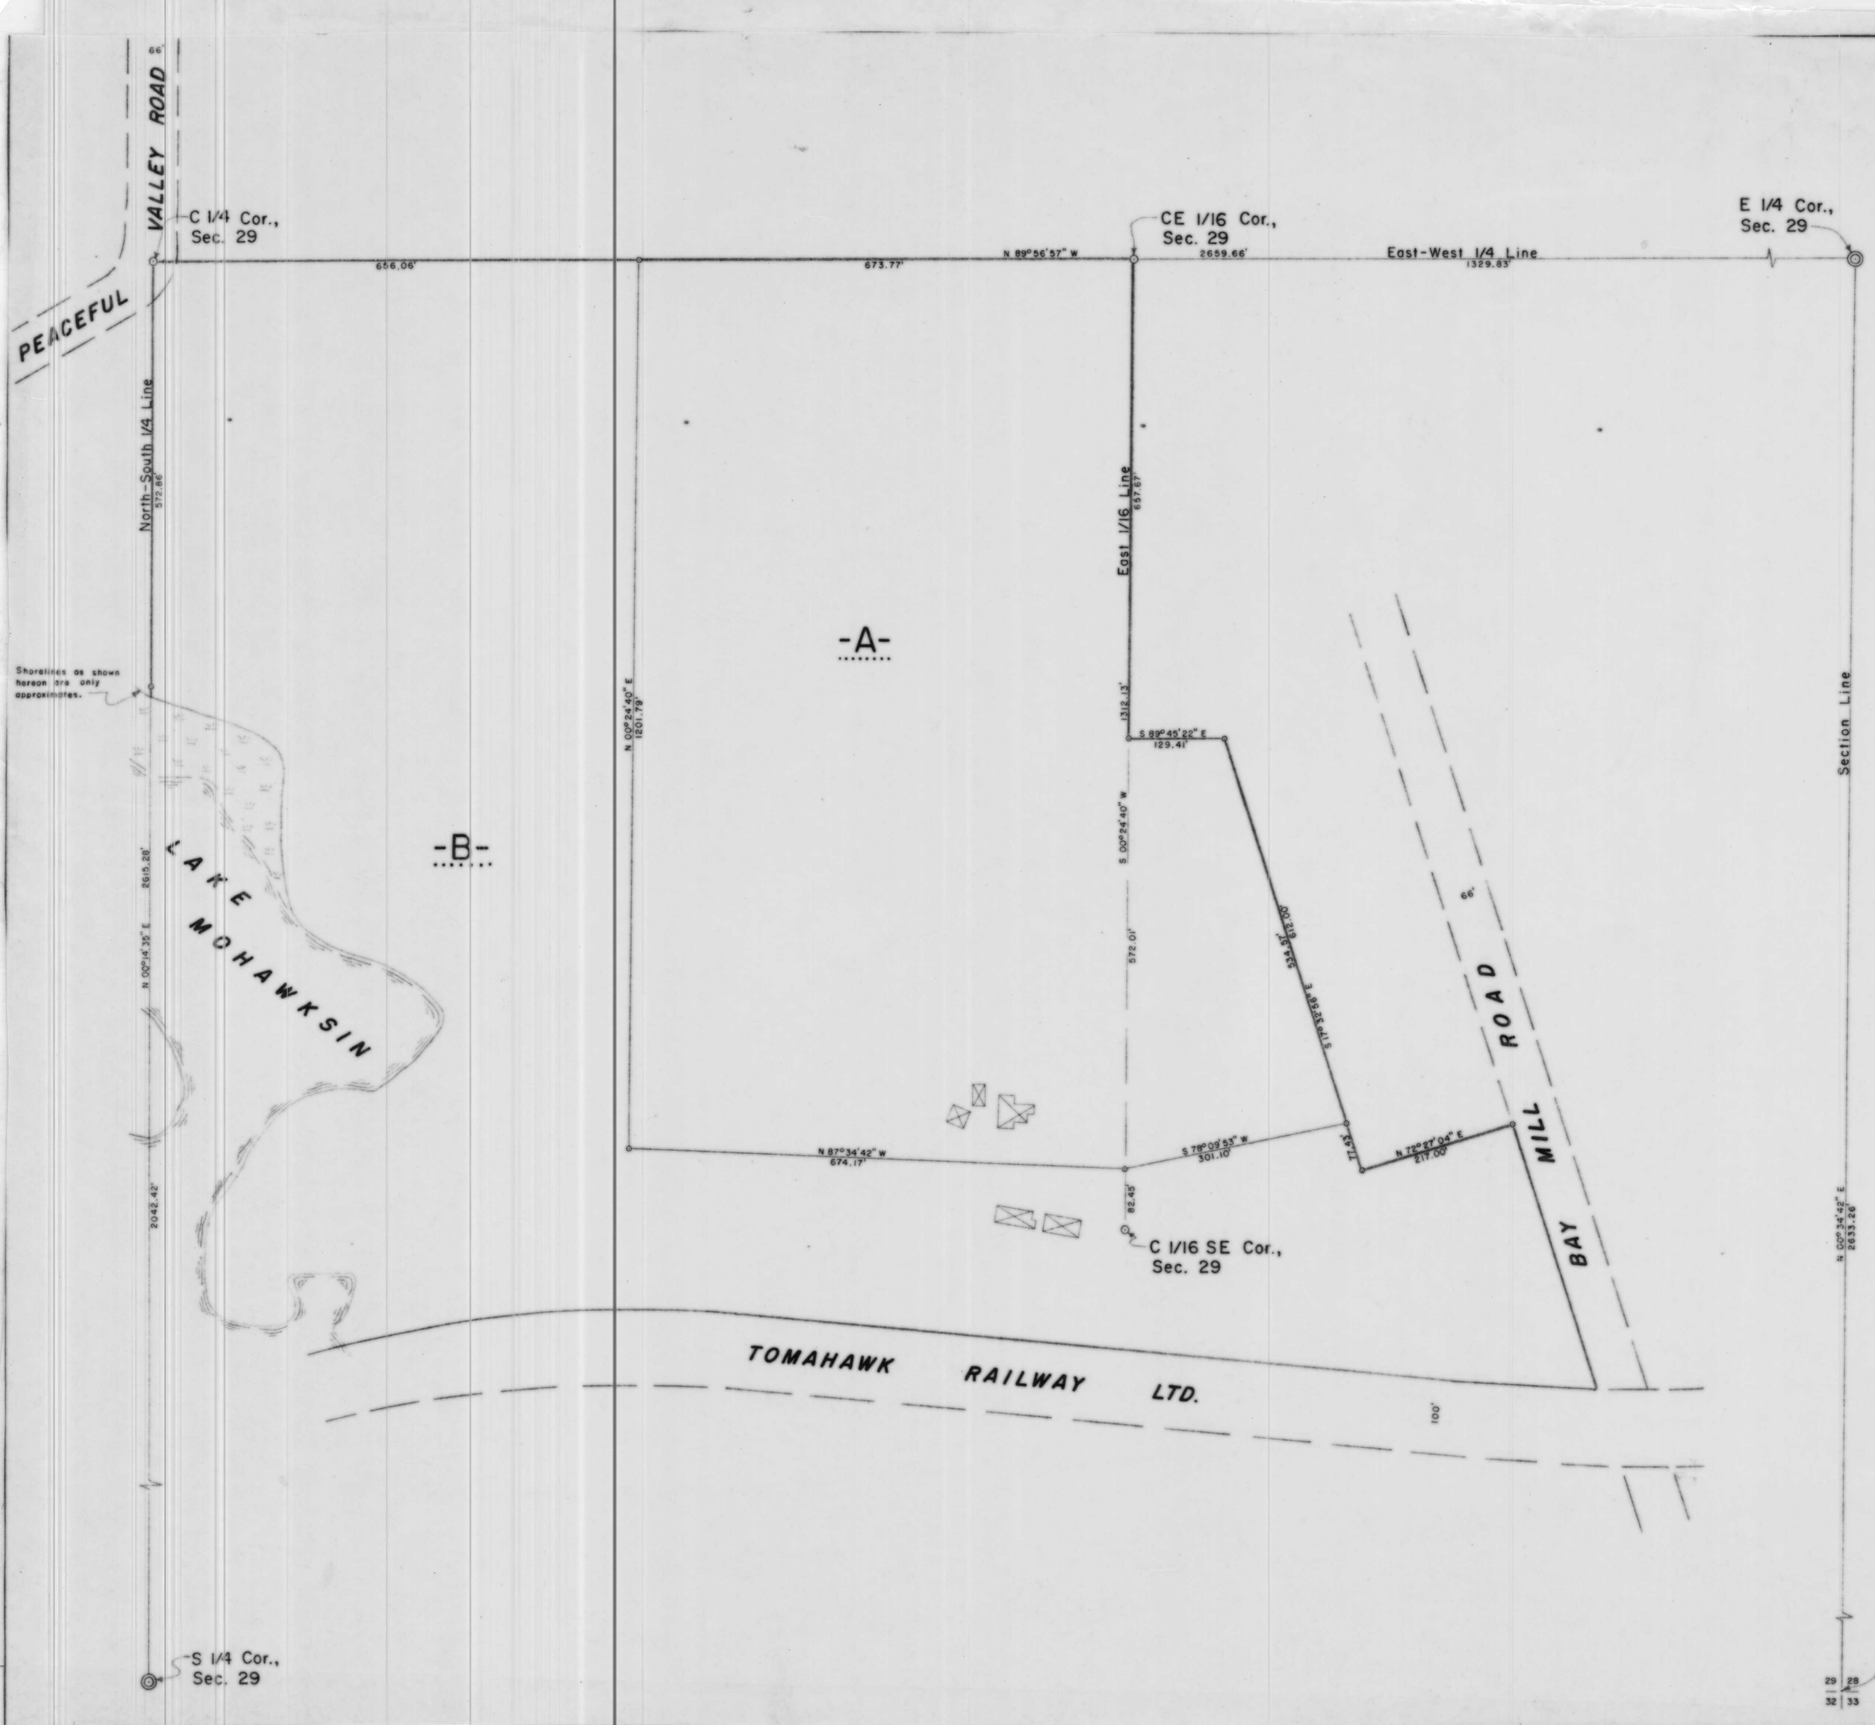

LEGEND

- ◎ BERNTSEN MONUMENT FOUND IN PLACE.
- ○ 2" IRON PIPE SET THIS SURVEY.
- ⊙ 1" IRON PIPE SET THIS SURVEY.
- ⊠ DENOTES BUILDING.

I, Lester J. Schmit, Registered Land Surveyor S-1192 hereby certify that I surveyed the property shown hereon; that this map is a true and accurate representation thereof, that said survey was performed by order of William Haasl and LaVern Shannon; and that I have complied with applicable requirements of s. A-E 7 of the Wisconsin Administrative Code.

Note: Legal descriptions conforming to this survey have been provided on separate sheets.

Lester J. Schmit R. L. S. S-1192

Dated this 1st day of December 1993

RECEIVED AT LINCOLN COUNTY COURTHOUSE THIS 9 DAY OF Dec 19 93

TAX DESCRIPTION OFFICE

L252B

TIMBERLAND SURVEYORS TOMAHAWK WIS.

WISCONSIN LESTER J. SCHMIT S-1192 TOMAHAWK, WI LAND SURVEYOR

SURVEY FOR

Wm. Haasl & LaVern Shannon

Bay Mill Road

Tomahawk, Wis.

DATE 1 DEC 93	DWN. BY L.J.S.	SCALE 1" = 100'
REVISED	BY	DWG. NO. 983
REVISED	BY	