I, Todd Loftus, Registered Land Surveyor, hereby certify that I have surveyed the property shown hereon. That this map represents an accurate survey of said property to the best of my knowledge & belief. That I have performed this survey by order of John Kriesel and that I have complied with the applicable requirements of the Wisconsin Administrative Code A.E.7.

Description required for above parcel is on separate sheet.

DATE 11/20/1996

SIGNED Todd Loftus

. LOFTUS SURVEYING

PART OF THE SE.1/4, NE.1/4 & NE... SEC. 14, T. 35N., R. 8E., LINCOLN COUNTY, WI.

NORTH IS REFERENCED TO THE EAST LINE SE 1/4, BEING AN ASSUMED BEARING OF S 2° 08' 47" E.

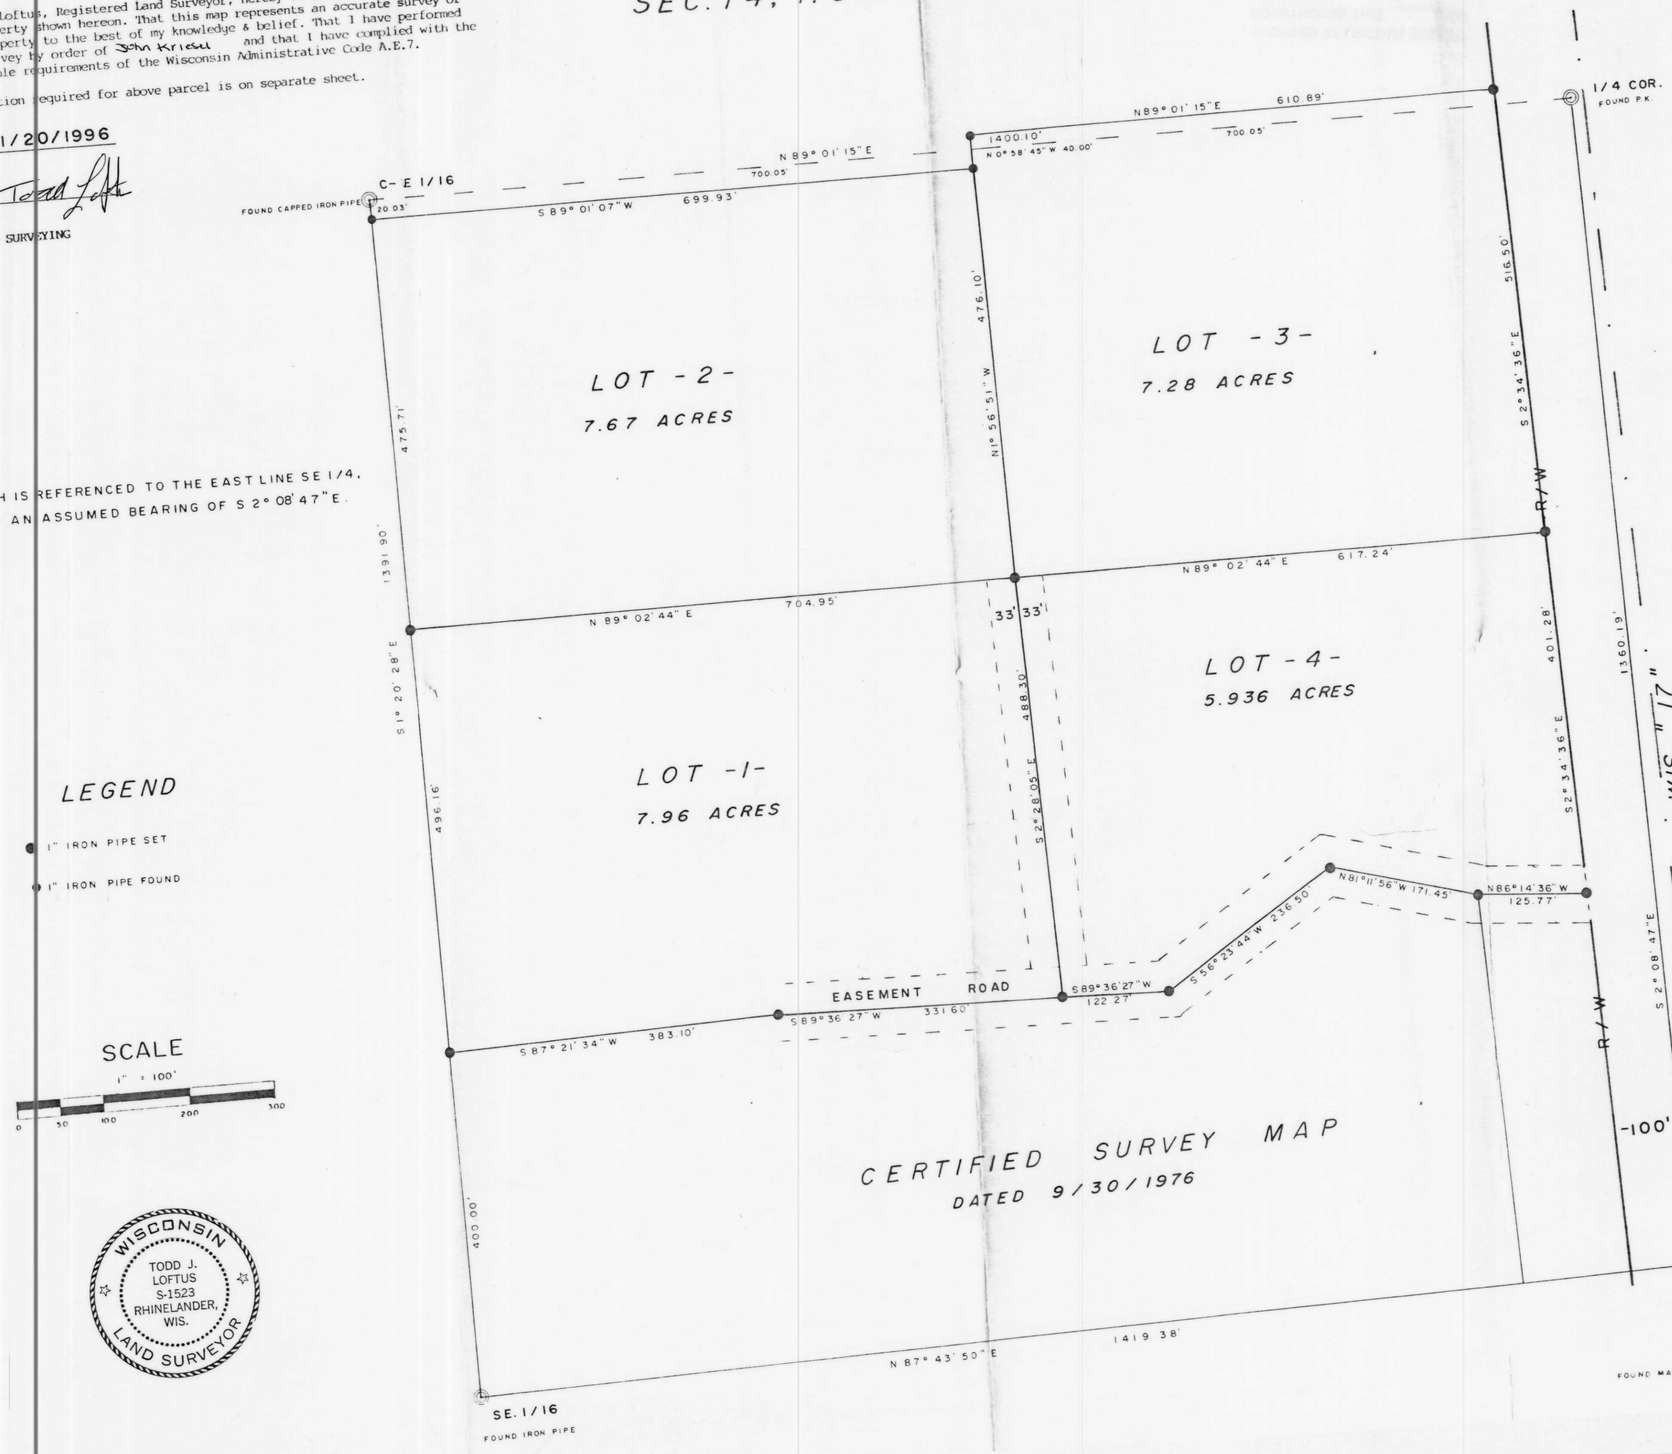

LEGEND

- 1" IRON PIPE SET
- 1" IRON PIPE FOUND

SCALE

1" = 100'

0 50 100 200 300

WISCONSIN
TODD J. LOFTUS
S-1523
RHINELANDER, WIS.
LAND SURVEYOR

CERTIFIED SURVEY MAP
DATED 9/30/1976

RECEIVED AT LINCOLN COUNTY COURTHOUSE THIS 17 DAY OF Nov 19 96
LAND INFORMATION OFFICE

1143B2

L284