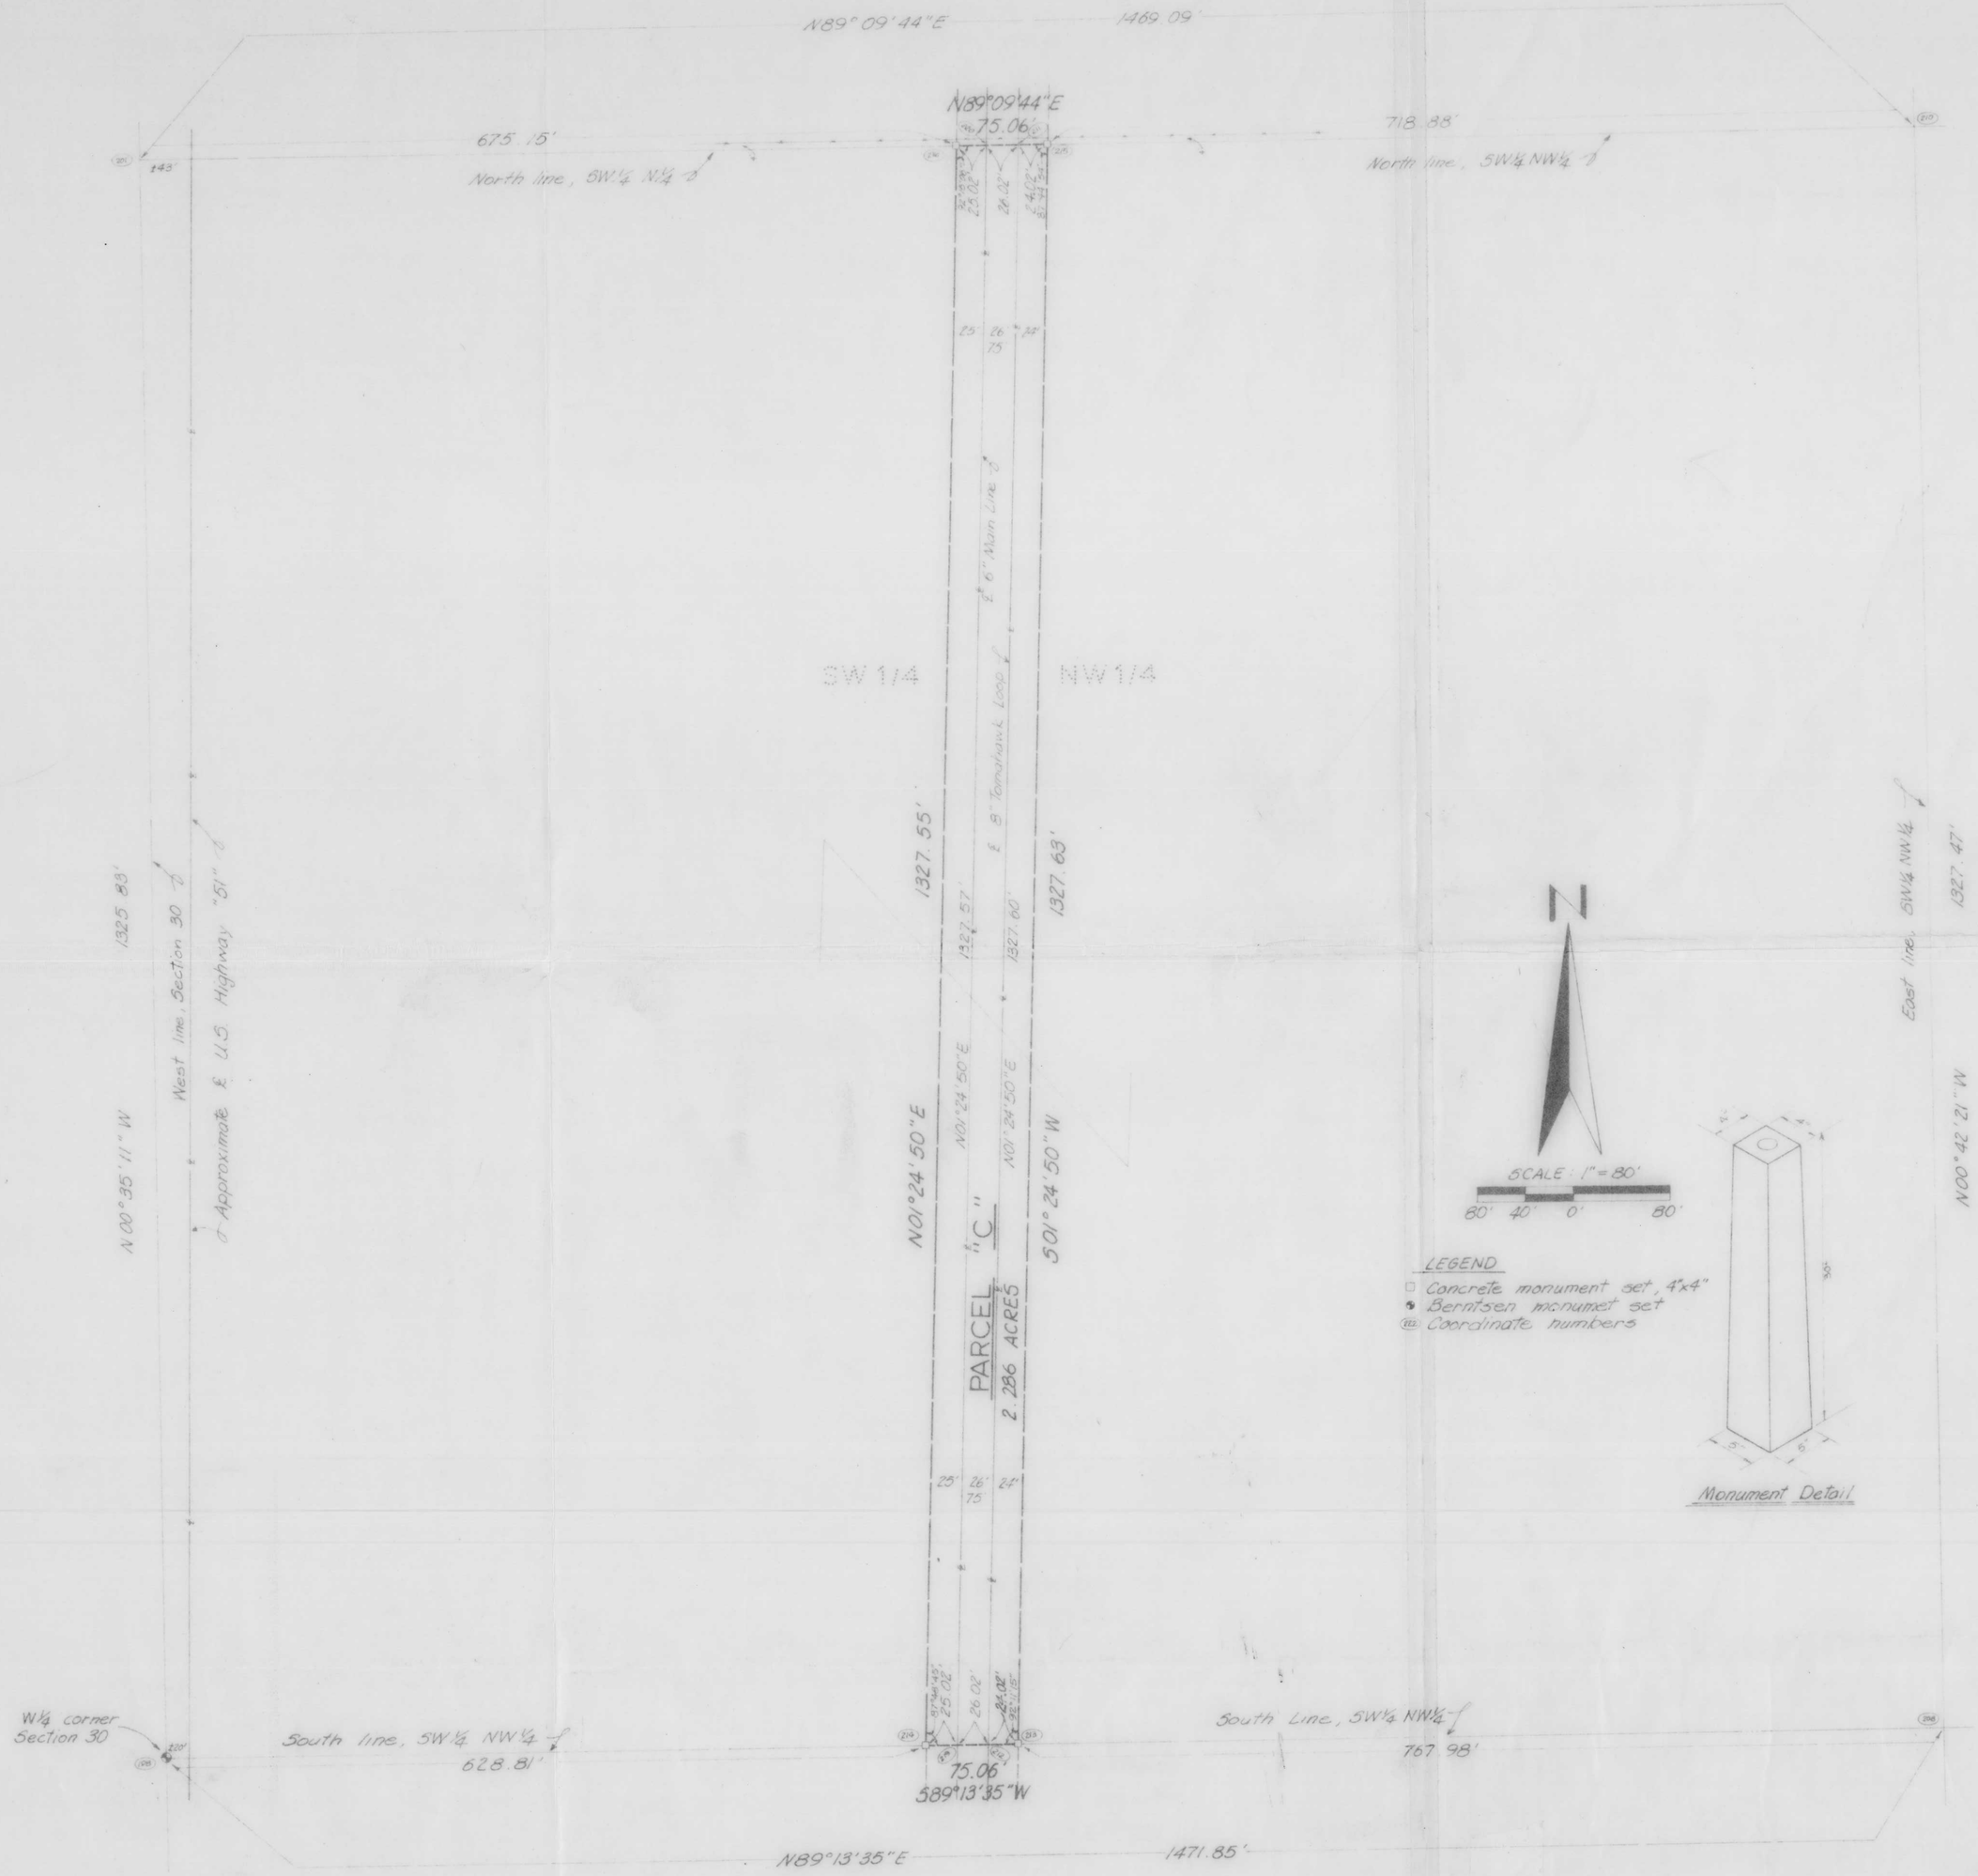

LIST OF COORDINATES

18		
198	3651.521	1972.871
201	4977.282	1959.302
208	3671.294	3444.587
210	4998.762	3428.234
211	4987.900	2685.419
212	3660.700	2652.661
213	3661.025	2676.676
214	3660.011	2601.622
215	4982.251	2709.435
216	4987.154	2634.385
219	3660.349	2626.644
220	4987.519	2659.401

CERTIFICATE

I, Leonard L. Lampert, Wisconsin Registered Land Surveyor #S-129, do hereby certify that I have surveyed, divided and mapped part of the SW¼ NW¼, Section 30, T34N,R7E in the Town of Skanawan, Lincoln County, Wisconsin, described as follows:

Beginning at a concrete monument on the South line of the SW¼ NW¼ which is S89°13'35"W, 628.81 feet from the Bernsten aluminum monument on the West quarter corner of said section;

Thence N01°24'50"E, 1327.55 feet to a concrete monument on the North line of the SW¼ NW¼;

Thence N89°09'44"E along the North line of the SW¼ NW¼, 75.06 feet to a concrete monument;

Thence S01°24'50"W, 1327.63 feet to a concrete monment on the South line of the SW¼ NW¼;

Thence S89°13'35"W along the South line of the SW¼ NW¼, 75.06 feet to the point of beginning - containing 2.286 acres.

The base for the bearings contained in this description is the West line of Section 30, T34N,R7E, assumed to bear N00°35'11"W

That such survey and map has been prepared by the direction of Michigan - Wisconsin Pipe Line Company, owner of the Easement on the land surveyed and described.

That said map is a correct representation of the land surveyed and described.

Dated this 26th day of August, 1976.

Leonard L. Lampert

Leonard L. Lampert, S-129
Registered Land Surveyor

WISCONSIN LEONARD L. LAMPERT Stevens Point, Wis. S-129 LAND SURVEYOR

RECEIVED AT LINCOLN COUNTY COURTHOUSE THIS 11 DAY OF October 1976.

Patrick Rinke
TAX DESCRIPTION OFFICE

Plat of Survey for Michigan - Wisconsin Pipe Line Co., of a Pipeline Easement in the SW¼ NW¼, Section 30, T34N, R7E, Town of Skanawan, Lincoln Co., Wisconsin

SCALE: 1" = 80'	APPROVED BY:	DRAWN BY: RDS
DATE: 8-26-76		REVISED: 9-7-76 by RDS

Leonard L. Lampert, S-129, 220 Greenbriar Avenue, Park Ridge, Stevens Point, Wisconsin 54481

F.B. 70 P. 56-58 TRACT 269-09-48 DRAWING NUMBER 361

24X36 PRINTED ON NO. 1000H CLEARPRINT

A L30