PLAT OF SURVEY

OF THE SOUTH ¼ OF THE NORTHEAST ¼ OF THE NORTHEAST ¼ OF SECTION 13, TOWNSHIP 34 NORTH, RANGE 4 EAST AND THE SOUTH ¼ OF THE NORTHWEST ¼ OF THE NORTHWEST ¼ AND THE SOUTH ¾ OF THE NORTHEAST ¼ OF THE NORTHWEST ¼ OF SECTION 18, TOWNSHIP 34 NORTH, RANGE 5 EAST, ALL IN THE TOWN OF TOMAHAWK, LINCOLN COUNTY, WISCONSIN

BEARINGS REFERENCED TO THE EAST LINE OF SECTION 18, T34N, R5E, ASSUMED BEARING OF N1°12'37"E.

SCALE: 1" = 200'
0 100' 200' 400'

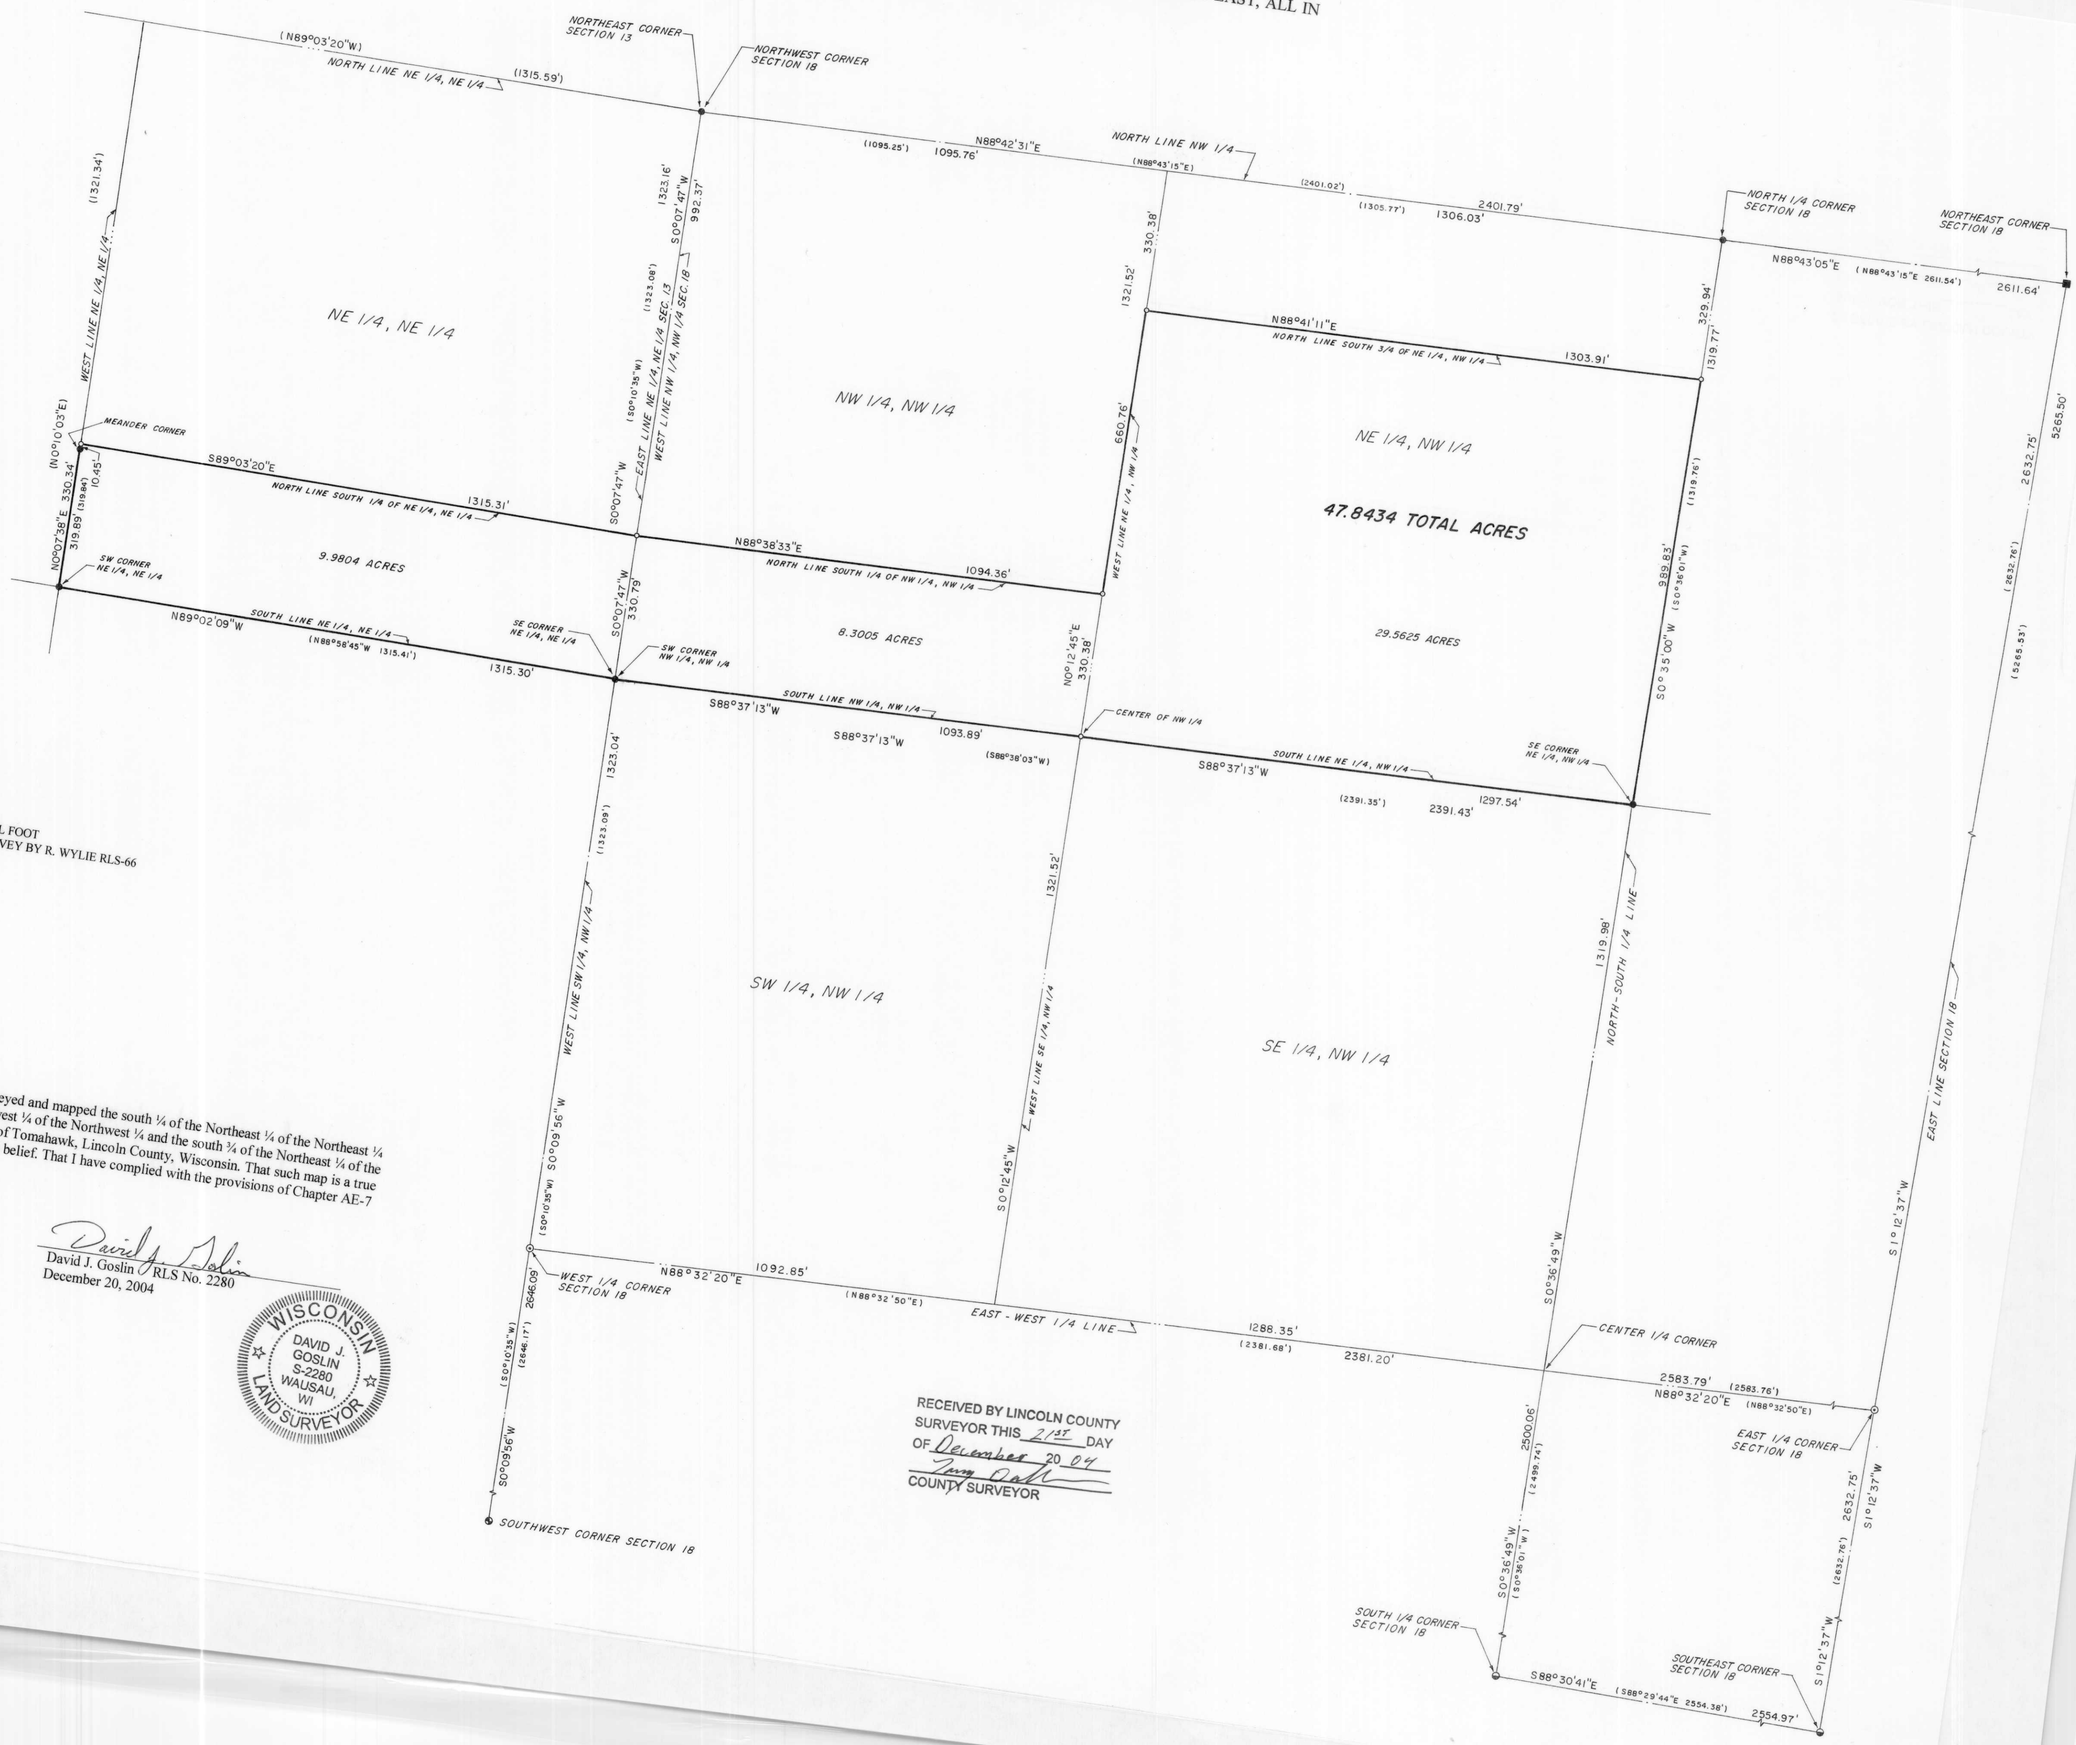

LEGEND

- ● EXISTING 1¼" I.D. IRON PIPE
- ■ EXISTING LINCOLN COUNTY BERNTSEN MONUMENT
- ◕ EXISTING BROKEN OFF BERNTSEN MONUMENT
- ◉ SET LINCOLN COUNTY BERNTSEN MONUMENT
- ◒ SET 60D NAIL FROM EXISTING LINCOLN COUNTY TIES
- ○ SET 1" I.D. X 24" IRON PIPE WEIGHING 1.68 LBS PER LINEAL FOOT
-) BEARING, DISTANCE FROM SPIRIT RESERVOIR LAND SURVEY BY R. WYLIE RLS-66

n, Registered Land Surveyor, hereby certify that I have surveyed and mapped the south ¼ of the Northeast ¼ of the Northeast ¼ nship 34 North, Range 4 East and the south ¼ of the Northwest ¼ of the Northwest ¼ and the south ¾ of the Northeast ¼ of the tion 18, Township 34 North, Range 5 East, all in the Town of Tomahawk, Lincoln County, Wisconsin. That such map is a true tation of the land surveyed to the best of my knowledge and belief. That I have complied with the provisions of Chapter AE-7 ministrative Code.

veyors

et

PREPARED FOR:
GEORGE MACOMBER

David J. Goslin RLS No. 2280
December 20, 2004

WISCONSIN
DAVID J. GOSLIN
S-2280
WAUSAU, WI
LAND SURVEYOR

RECEIVED BY LINCOLN COUNTY
SURVEYOR THIS 21st DAY
OF December 20 04
COUNTY SURVEYOR