PLAT OF SURVEY

A part of the: NW 1/4 of the NW 1/4, the NE 1/4 of the NW 1/4, the SW 1/4 of the NW 1/4 and the SE 1/4 of the NW 1/4; all of Section 19, T.35N., R.4E., Town of Somo, Lincoln County, Wisconsin

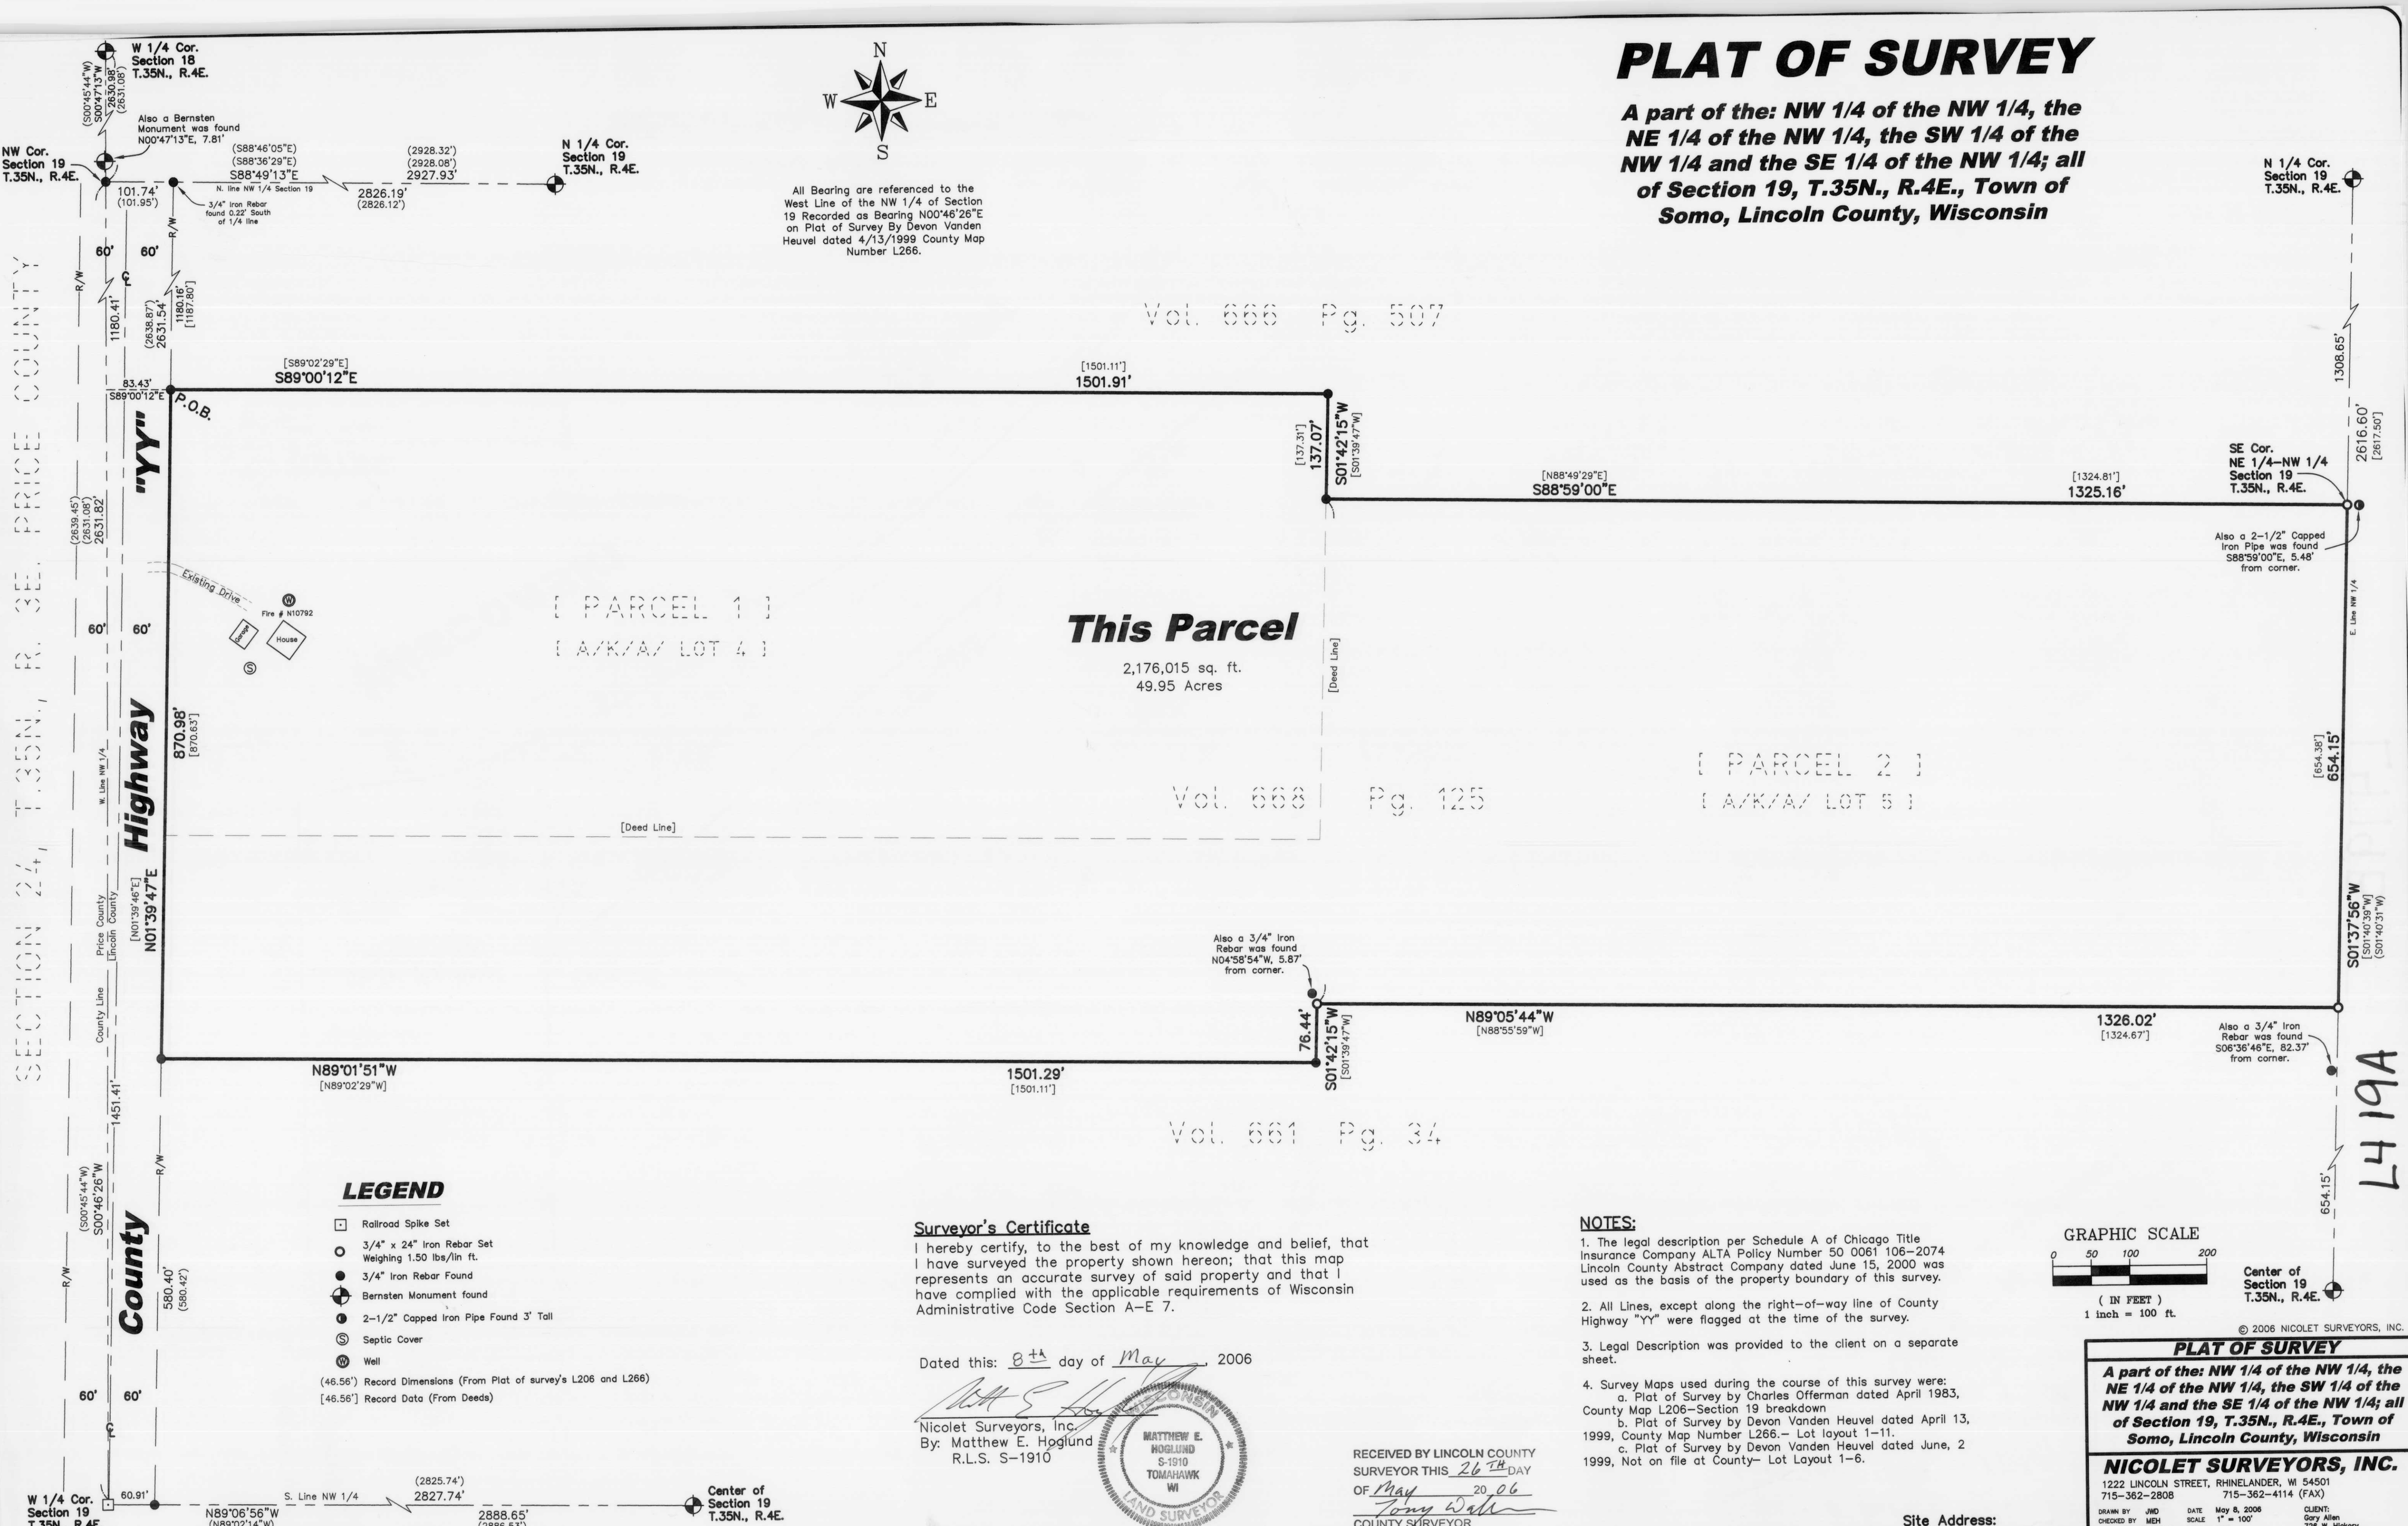

All Bearing are referenced to the West Line of the NW 1/4 of Section 19 Recorded as Bearing N00°46'26"E on Plat of Survey By Devon Vanden Heuvel dated 4/13/1999 County Map Number L266.

Vol. 666 Pg. 507

LEGEND

- Railroad Spike Set
- 3/4" x 24" Iron Rebar Set Weighing 1.50 lbs/lin ft.
- 3/4" Iron Rebar Found
- Bernsten Monument found
- 2–1/2" Capped Iron Pipe Found 3' Tall
- Septic Cover
- Well

(46.56') Record Dimensions (From Plat of survey's L206 and L266)
[46.56'] Record Data (From Deeds)

Surveyor's Certificate

I hereby certify, to the best of my knowledge and belief, that I have surveyed the property shown hereon; that this map represents an accurate survey of said property and that I have complied with the applicable requirements of Wisconsin Administrative Code Section A–E 7.

Dated this: 8th day of May, 2006

Nicolet Surveyors, Inc.
By: Matthew E. Hoglund
R.L.S. S–1910

MATTHEW E. HOGLUND S-1910 TOMAHAWK WI LAND SURVEYOR WISCONSIN

RECEIVED BY LINCOLN COUNTY SURVEYOR THIS 26TH DAY OF May 20 06
Tony Walter
COUNTY SURVEYOR

NOTES:

1. The legal description per Schedule A of Chicago Title Insurance Company ALTA Policy Number 50 0061 106–2074 Lincoln County Abstract Company dated June 15, 2000 was used as the basis of the property boundary of this survey.

2. All Lines, except along the right–of–way line of County Highway "YY" were flagged at the time of the survey.

3. Legal Description was provided to the client on a separate sheet.

4. Survey Maps used during the course of this survey were:
   a. Plat of Survey by Charles Offerman dated April 1983, County Map L206–Section 19 breakdown
   b. Plat of Survey by Devon Vanden Heuvel dated April 13, 1999, County Map Number L266.– Lot layout 1–11.
   c. Plat of Survey by Devon Vanden Heuvel dated June, 2 1999, Not on file at County– Lot Layout 1–6.

GRAPHIC SCALE
0 50 100 200
(IN FEET)
1 inch = 100 ft.

© 2006 NICOLET SURVEYORS, INC.

Site Address:
N10792 County Highway "YY"

PLAT OF SURVEY

A part of the: NW 1/4 of the NW 1/4, the NE 1/4 of the NW 1/4, the SW 1/4 of the NW 1/4 and the SE 1/4 of the NW 1/4; all of Section 19, T.35N., R.4E., Town of Somo, Lincoln County, Wisconsin

NICOLET SURVEYORS, INC.
1222 LINCOLN STREET, RHINELANDER, WI 54501
715–362–2808 715–362–4114 (FAX)

DRAWN BY	JWD	DATE	May 8, 2006	CLIENT: Gary Allen
CHECKED BY	MEH	SCALE	1" = 100'	726 W. Hickory
F.B.	FB. 36, PG. 9	PROJ #	692	Sturgeon Bay, WI 54235

14194