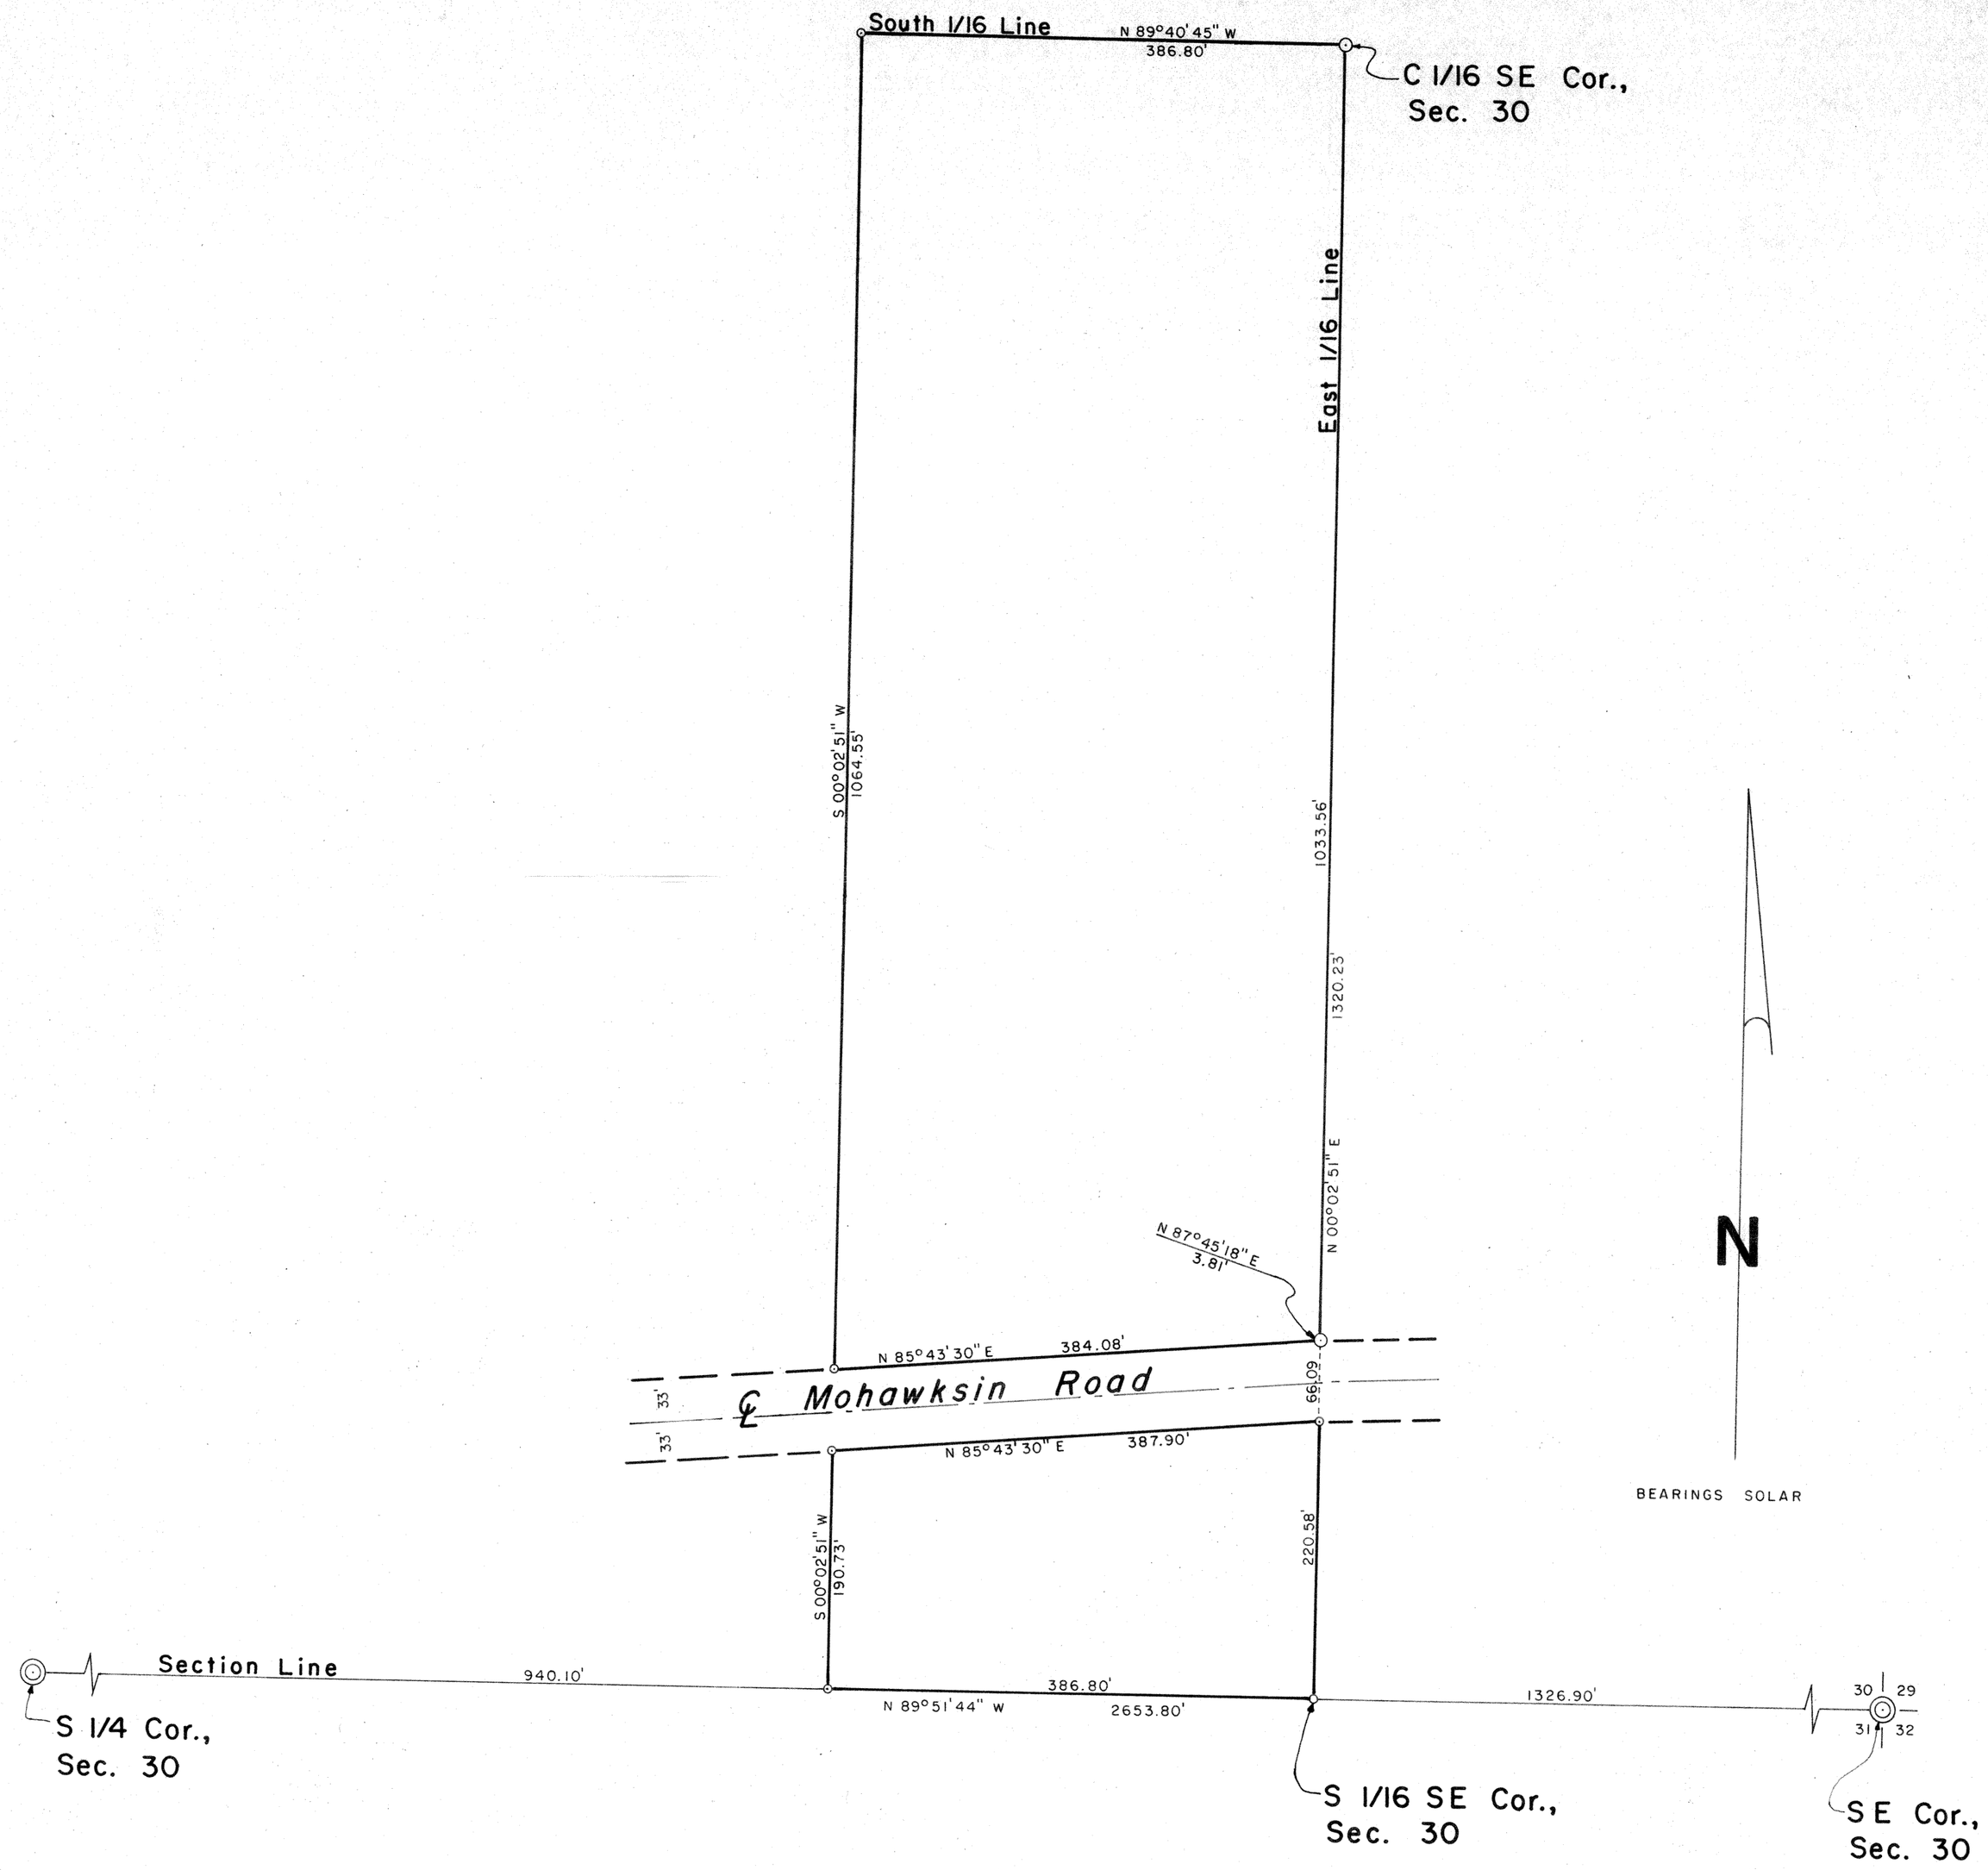

Part of the

SW 1/4, of the SE 1/4
SECTION 30
T. 35 N., R. 6 E.

Town of Bradley

Lincoln County, Wis.

I, Lester J. Schmit, Registered Land Surveyor hereby certify that I have surveyed the property shown hereon; that this map is a true and accurate representation thereof; that said survey was performed by order of Robert E. Schowalter; and that I have complied with applicable requirements of s. A-E 7 of the Wisconsin Administrative Code.

Note: Legal descriptions, if any, conforming to this survey have been provided on separate sheets.

Lester J. Schmit
Lester J. Schmit R.L.S. S-1192
Dated this 12th day of October 2006

LEGEND

- ◎ BERNTSEN MONUMENT FOUND IN PLACE.
- ○ 1 7/8" O.D. IRON PIPE FOUND IN PLACE.
- ⊙ 1 3/8" O.D. IRON PIPE FOUND IN PLACE.
- ○ 1" O.D. IRON PIPE FOUND IN PLACE.

RECEIVED BY LINCOLN COUNTY SURVEYOR THIS 27TH DAY OF October 2006
Tony Dahl
COUNTY SURVEYOR

TIMBERLAND SURVEYORS TOMAHAWK WIS.

WISCONSIN LESTER J. SCHMIT S-1192 TOMAHAWK, WI LAND SURVEYOR

SURVEY FOR
Robert E. Schowalter
N71W35498 Mapleton Lk. Dr.
Oconomowoc, Wis. 53066-1200

DATE 12 OCT 06	DWN. BY L.J.S.	SCALE 1" = 100'
REVISED	BY	DWG. NO. 1339-1
REVISED	BY	

L 431 B

DESIGN PRODUCTS 08471