Plat of Survey

The NE 1/4 of the NE 1/4 of Section 8, T.35N., R.8E., Town of Harrison, Lincoln County, Wisconsin

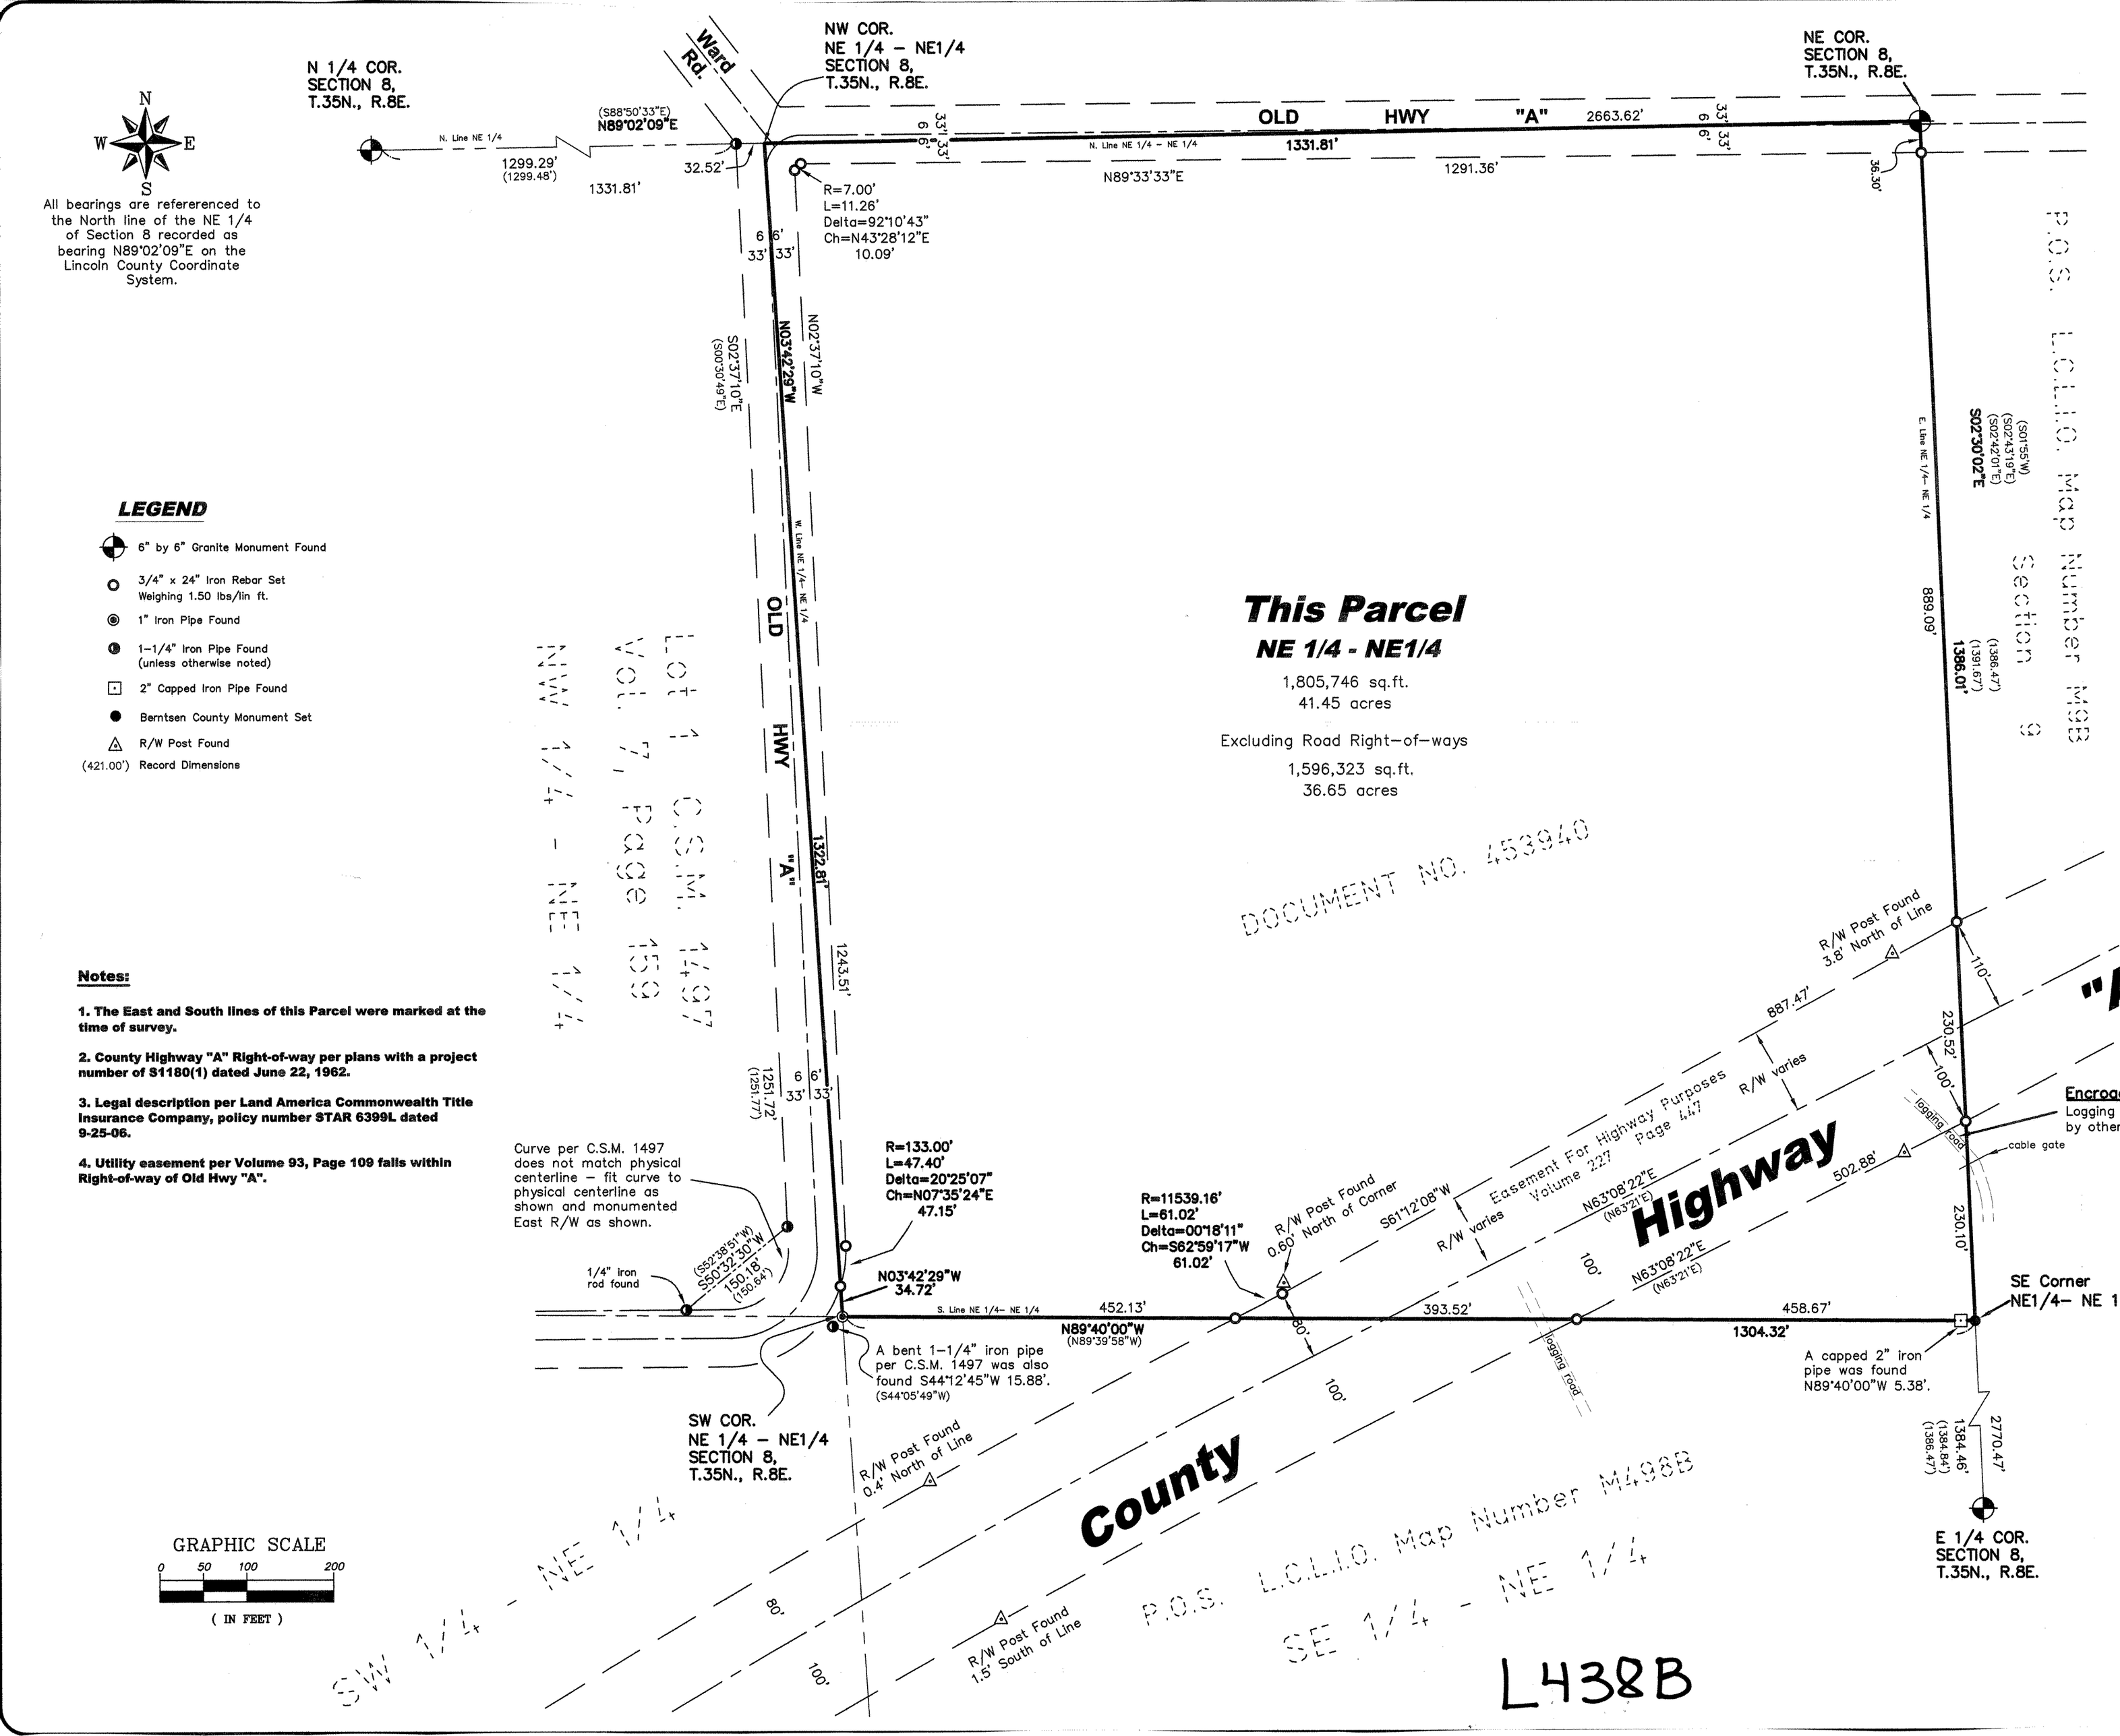

LEGEND

- 6" by 6" Granite Monument Found
- 3/4" x 24" Iron Rebar Set Weighing 1.50 lbs/lin ft.
- 1" Iron Pipe Found
- 1-1/4" Iron Pipe Found (unless otherwise noted)
- 2" Capped Iron Pipe Found
- Berntsen County Monument Set
- R/W Post Found
- (421.00') Record Dimensions

Notes:

1. The East and South lines of this Parcel were marked at the time of survey.
2. County Highway "A" Right-of-way per plans with a project number of S1180(1) dated June 22, 1962.
3. Legal description per Land America Commonwealth Title Insurance Company, policy number STAR 6399L dated 9-25-06.
4. Utility easement per Volume 93, Page 109 falls within Right-of-way of Old Hwy "A".

SURVEYOR'S CERTIFICATE

I hereby certify, to the best of my knowledge and belief, that I have surveyed the property shown hereon; that this map represents an accurate survey of said property and that I have complied with the applicable requirements of Wisconsin Administrative Code Section A-E 7.

Dated this: 10th day of January, 2007

Nicolet Surveyors, Inc.
By: Matthew E. Hoglund
R.L.S. S-1910

WISCONSIN MATTHEW E. HOGLUND S-1910 TOMAHAWK WI LAND SURVEYOR

RECEIVED BY LINCOLN COUNTY SURVEYOR THIS 3RD DAY OF April 20 07
Tony Dall
COUNTY SURVEYOR

© 2007 NICOLET SURVEYORS, INC.

Plat of Survey

The NE 1/4 of the NE 1/4 of Section 8, T.35N., R.8E., Town of Harrison, Lincoln County, Wisconsin

NICOLET SURVEYORS, INC.
1222 LINCOLN STREET, RHINELANDER, WI 54501
715-362-2808 715-362-4114 (FAX)

DRAWN BY	PJG	DATE	January 10, 2007	CLIENT:	
CHECKED BY	MEH	SCALE	As Shown	John Weidner	
F.B.	FB. 39	PROJ #	753	Oak Lawn, IL 60453	